


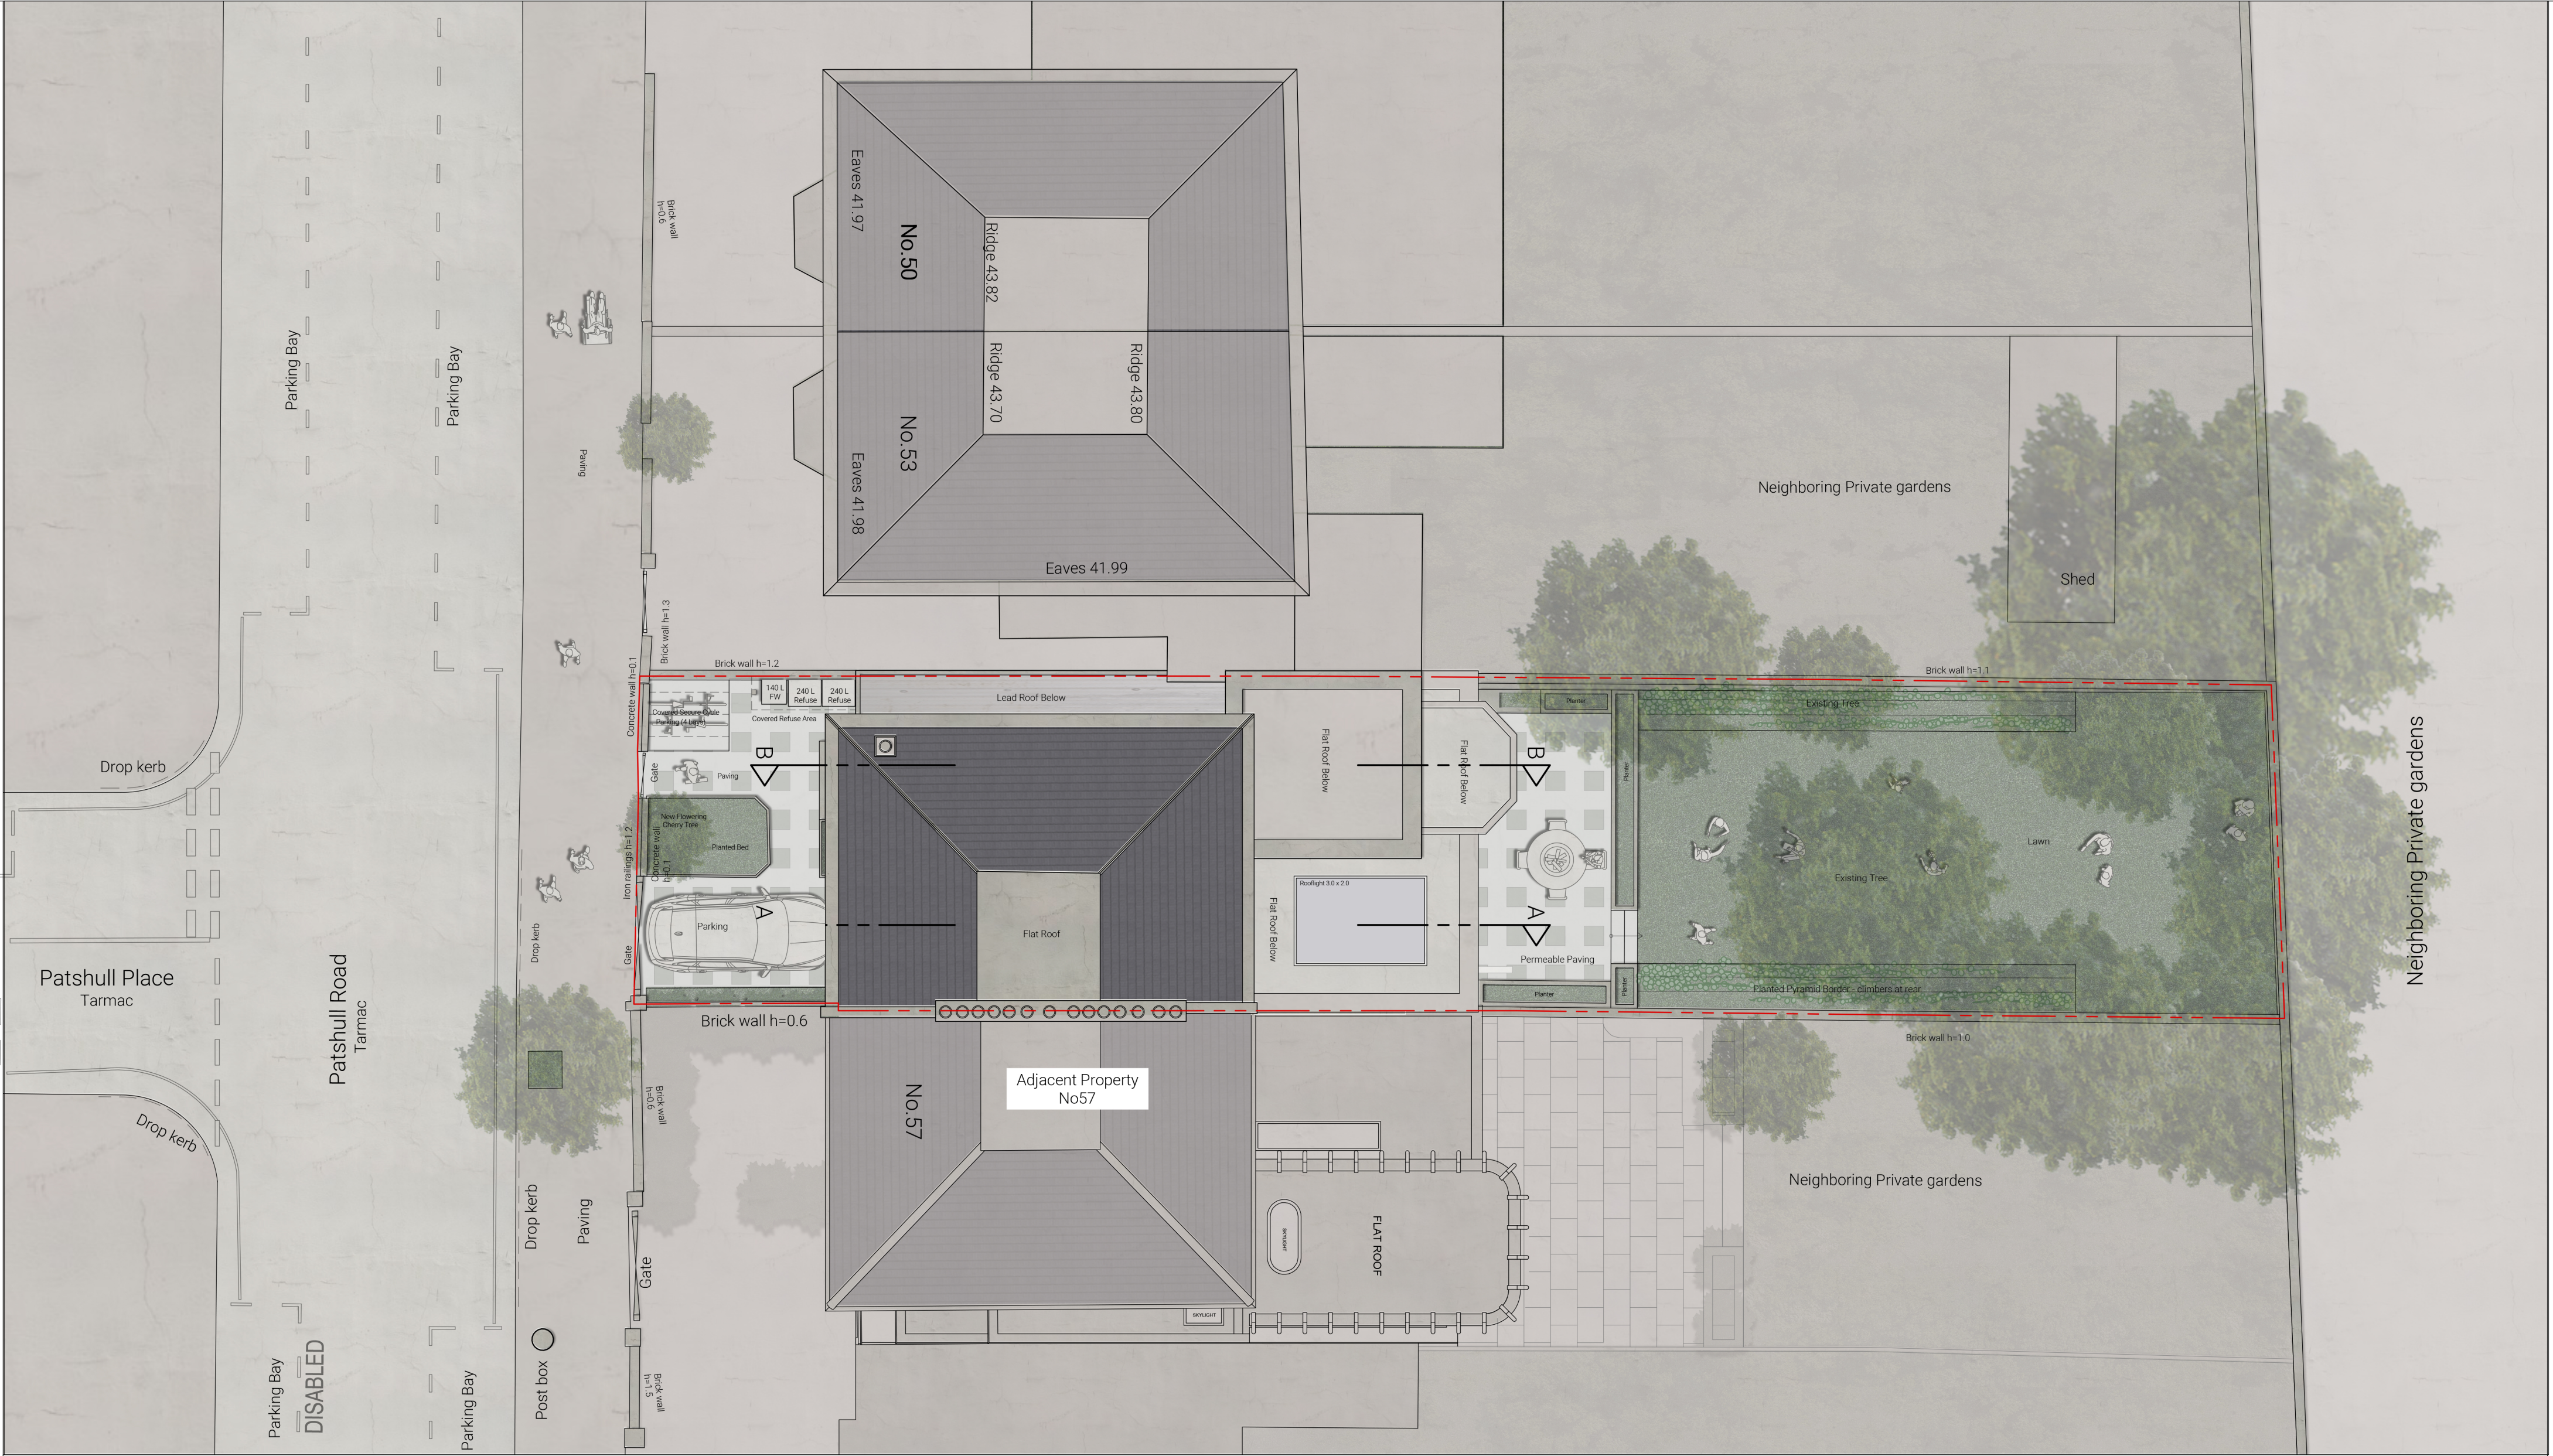

00.51234510

Linear Scale in Meters

N

Rev.

Description

Date

B

Existing roof retained and balcony reduced

7/26

C

First Floor terrace removed

8/26

D

Existing roof retained

8/26

E

Rear Patio and Footpath omitted

8/26

Project Address

No.55 Patshull Road,
London NW5 2LE

Drawing Title

PROPOSED GROUND
FLOOR PLAN

Drawing No.

P.01a

Rev.

E

Scale

1:100 at A2

Date

March 2026

Author

Aggeliki Lympelopoulou

E:aglympero@gmail.com A:382 Kenton Road - HA3 8DP

WORK IN PROGRESS.



architecture . design .

GENERAL NOTES

All dimensions noted are in mm.


All dimensions to be checked and verified by the contractor before commencement of any item of work on site.

Architectural drawings must always be read in conjunction with all other relevant services drawings and contract documents. Any discrepancies should be reported to the architect and the engineer for clarification and verification.

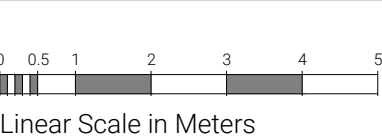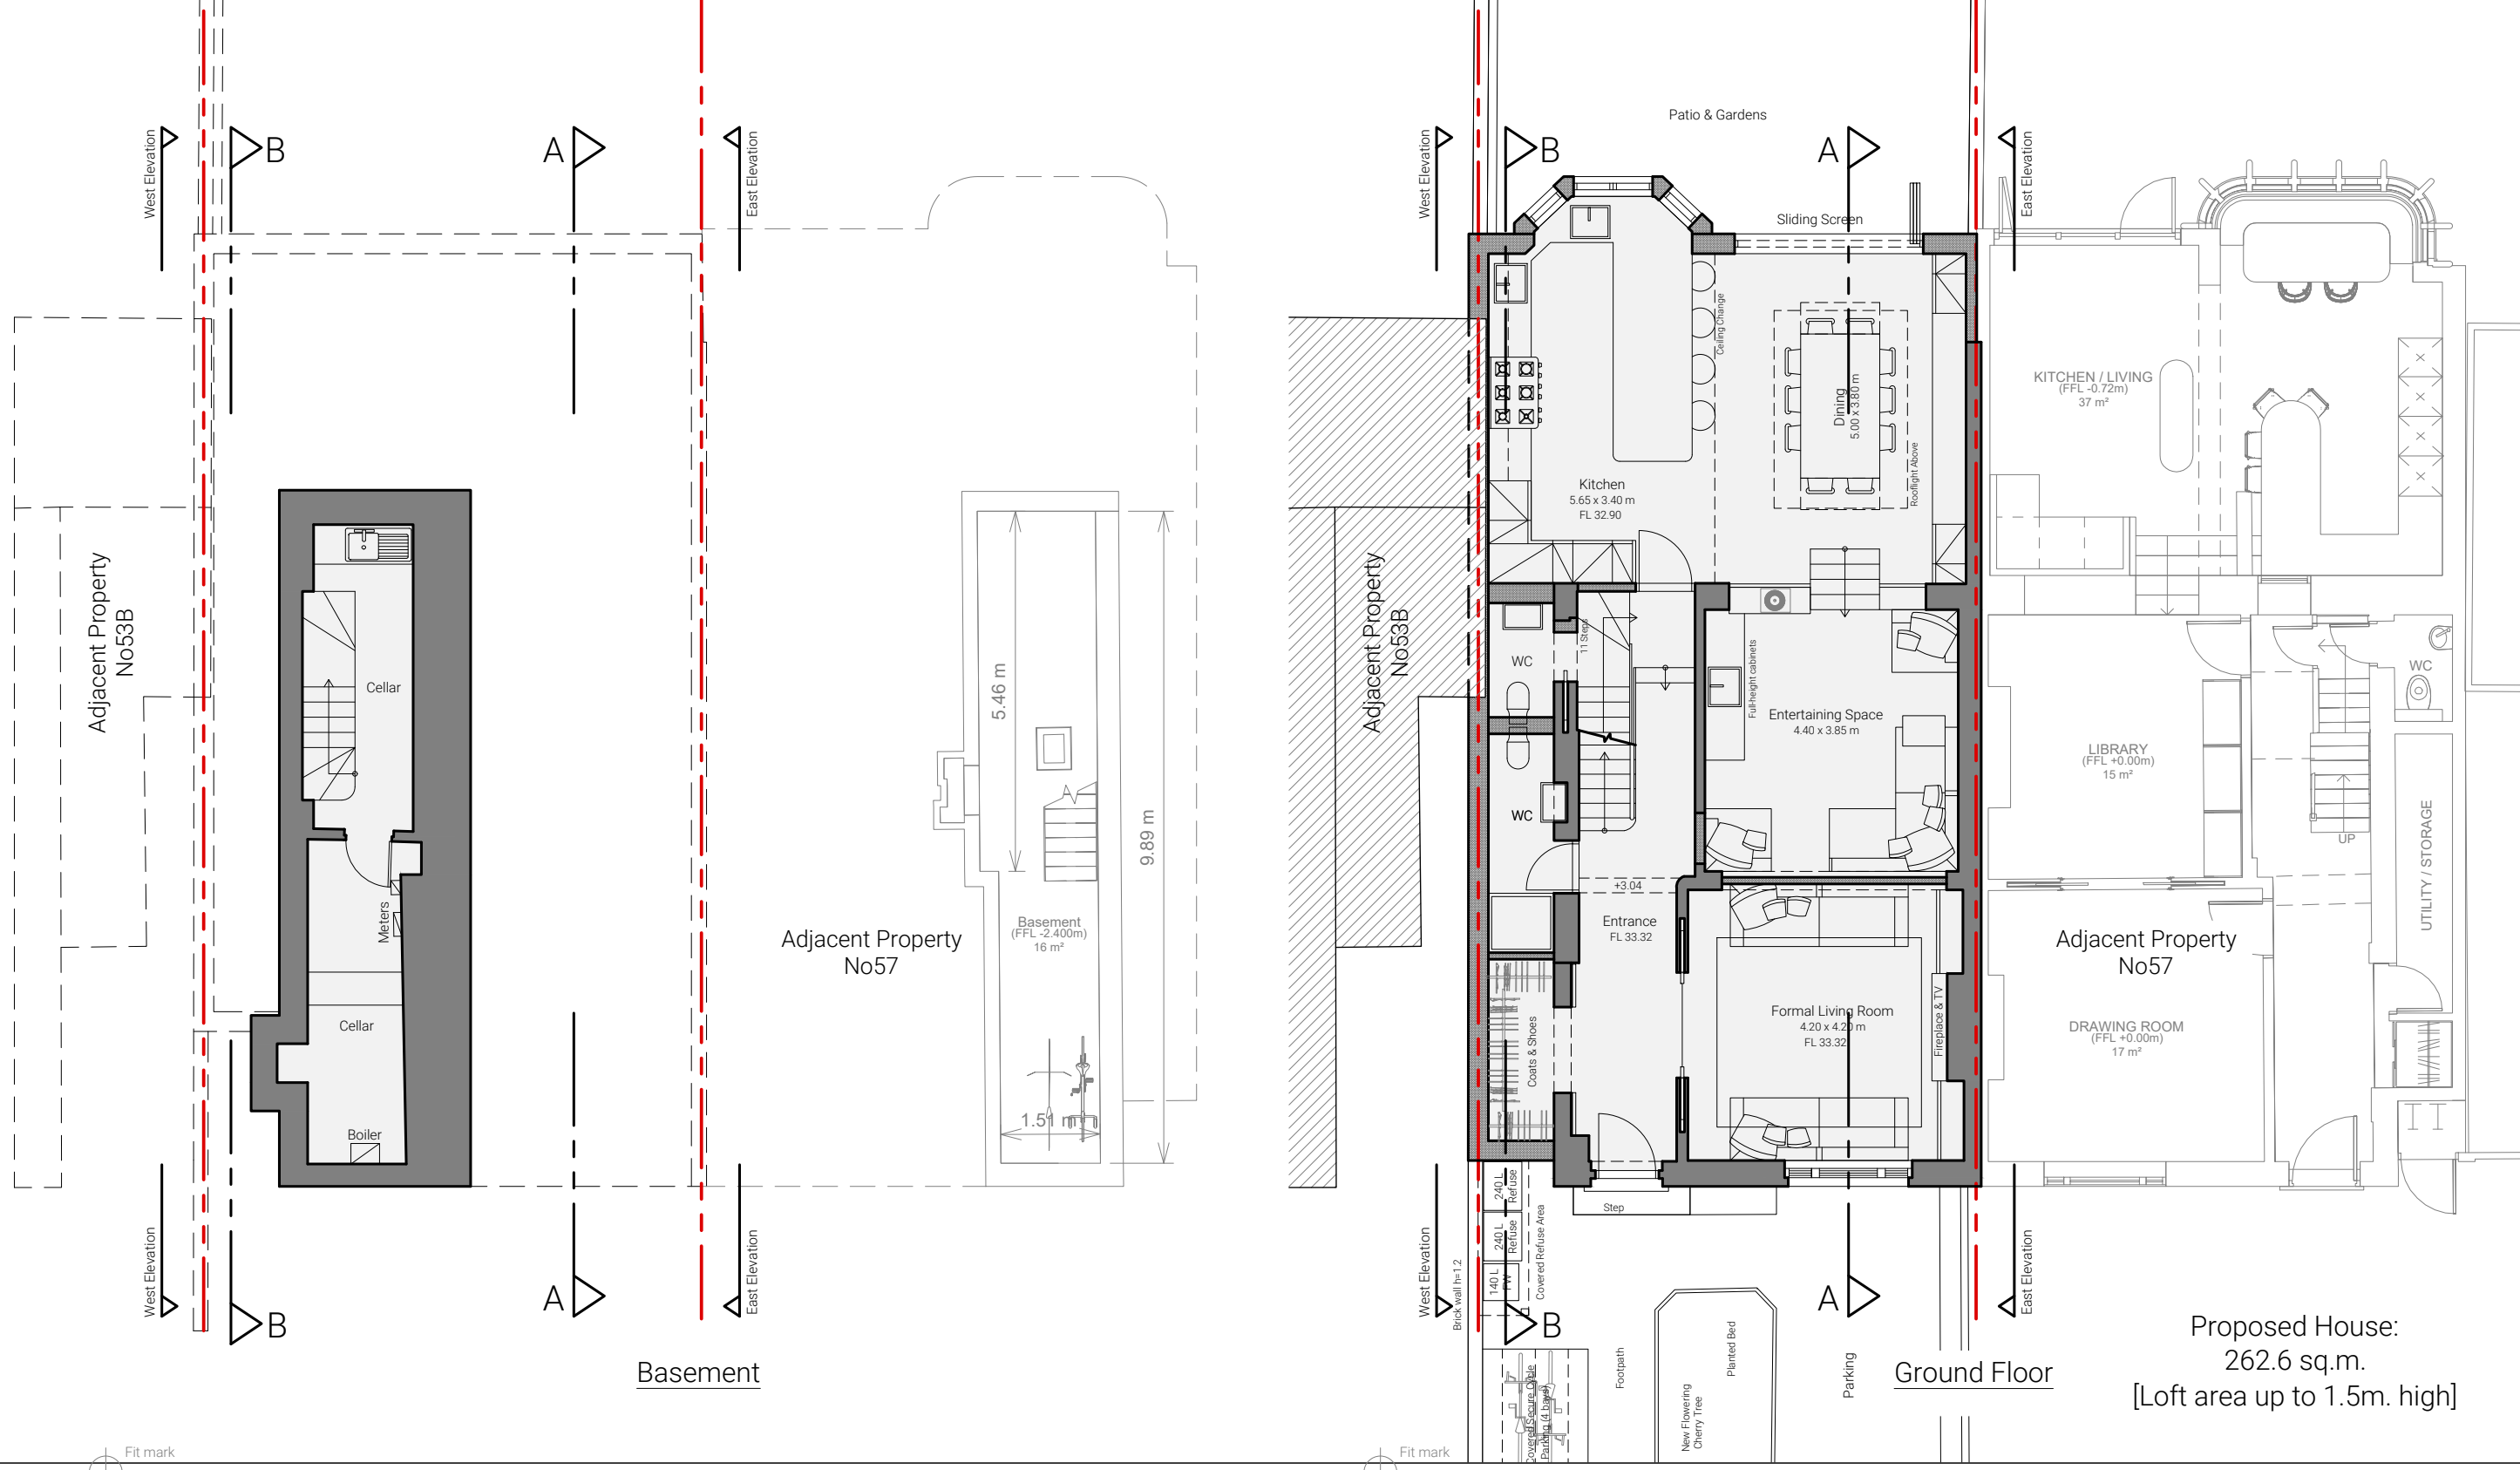

- All dimensions noted are in mm.
- All dimensions to be checked and verified by the contractor before commencement of any item of work on site.
- Architectural drawings must always be read in conjunction with all other relevant services drawings and contract documents. Any discrepancies should be reported to the architect and the engineer for clarification and verification.




GENERAL NOTES

 

Rev.	Description	Date
A	Basement Extension Removed	7/26

Project Address No.55 Patshull Road, London NW5 2LE	
Drawing Title PROPOSED FLOOR PLANS 1	
Drawing No. P.02	
Rev.	A

Scale: 1:100 at A3
Date: March 2026
Author: Aggeliki Lympelopoulou
E: aglympero@gmail.com A: 382 Kenton Road - HA3 8DP

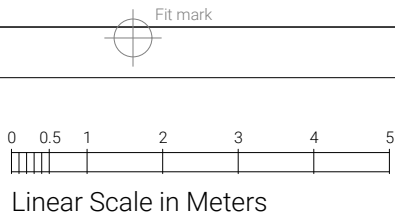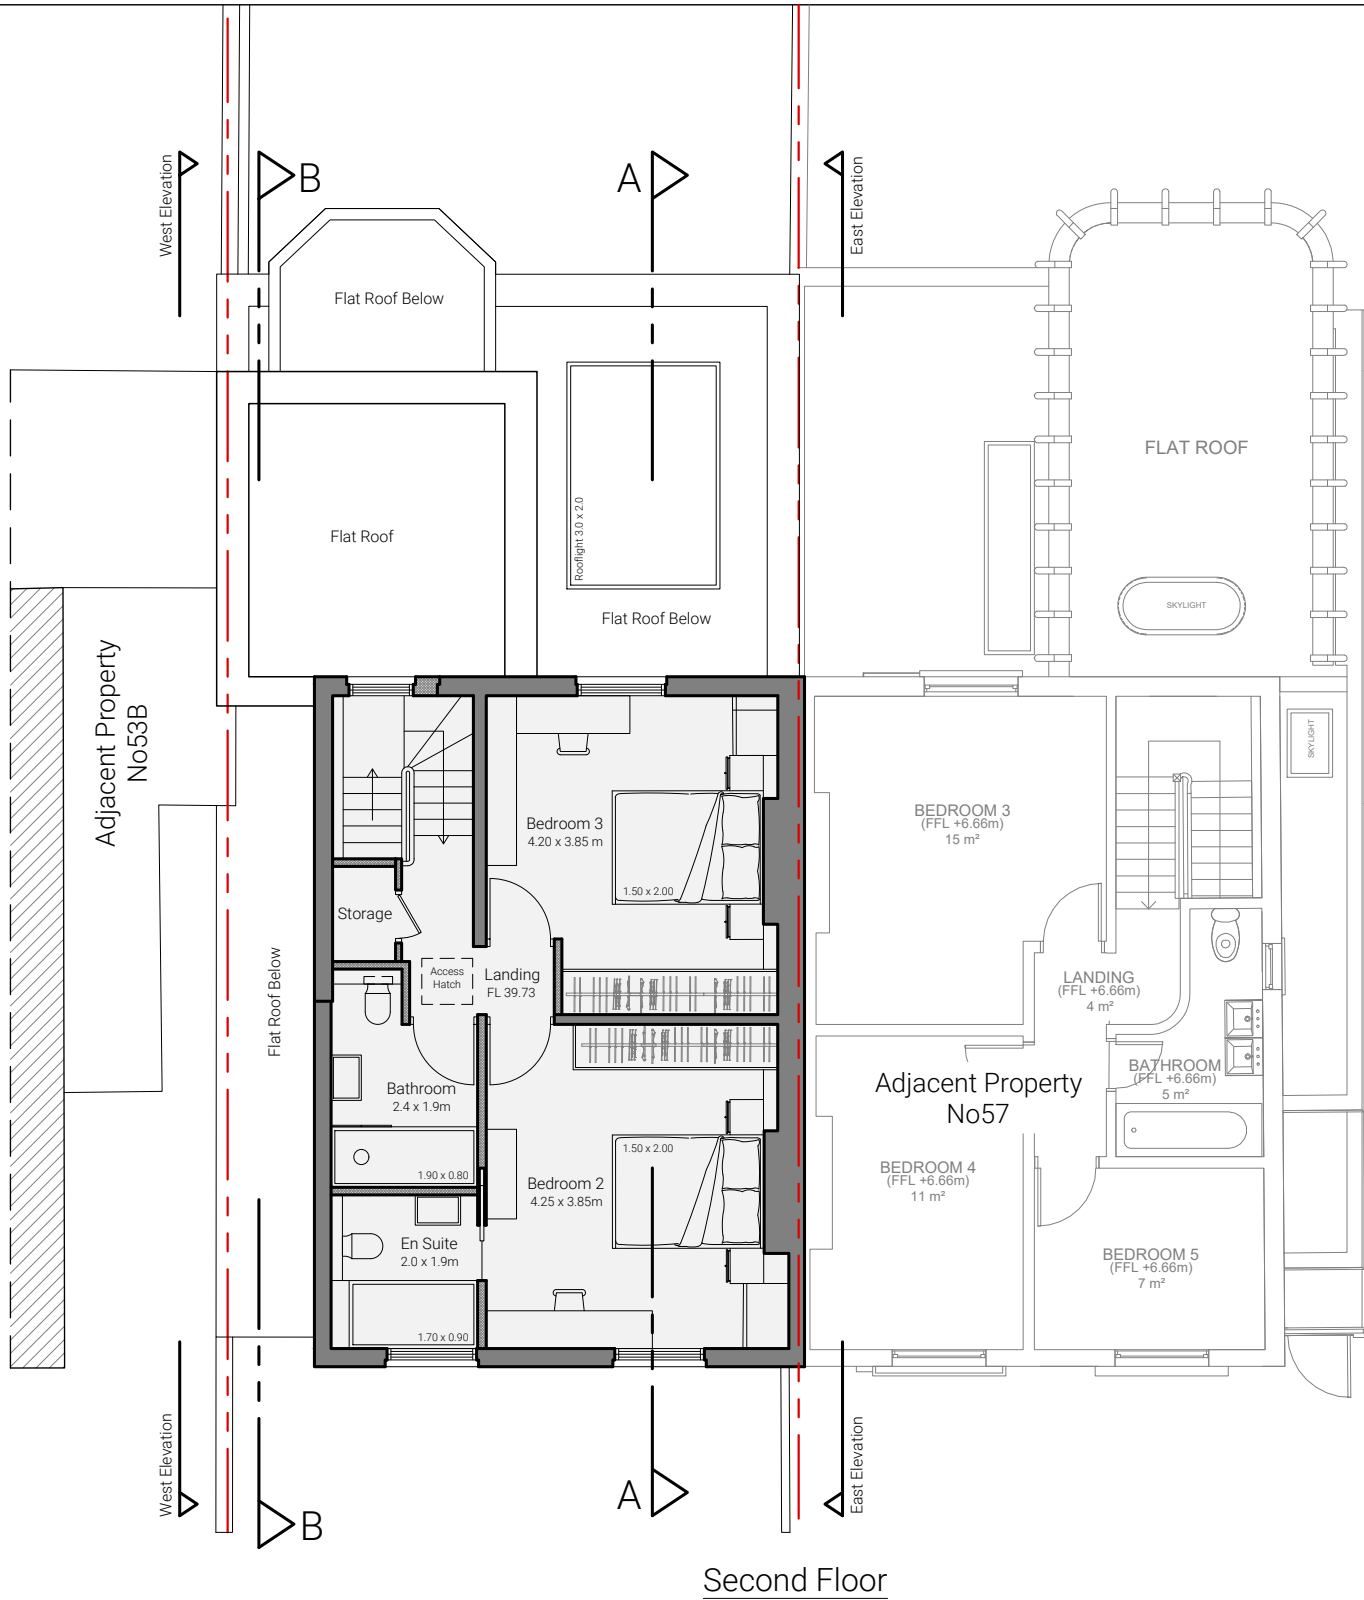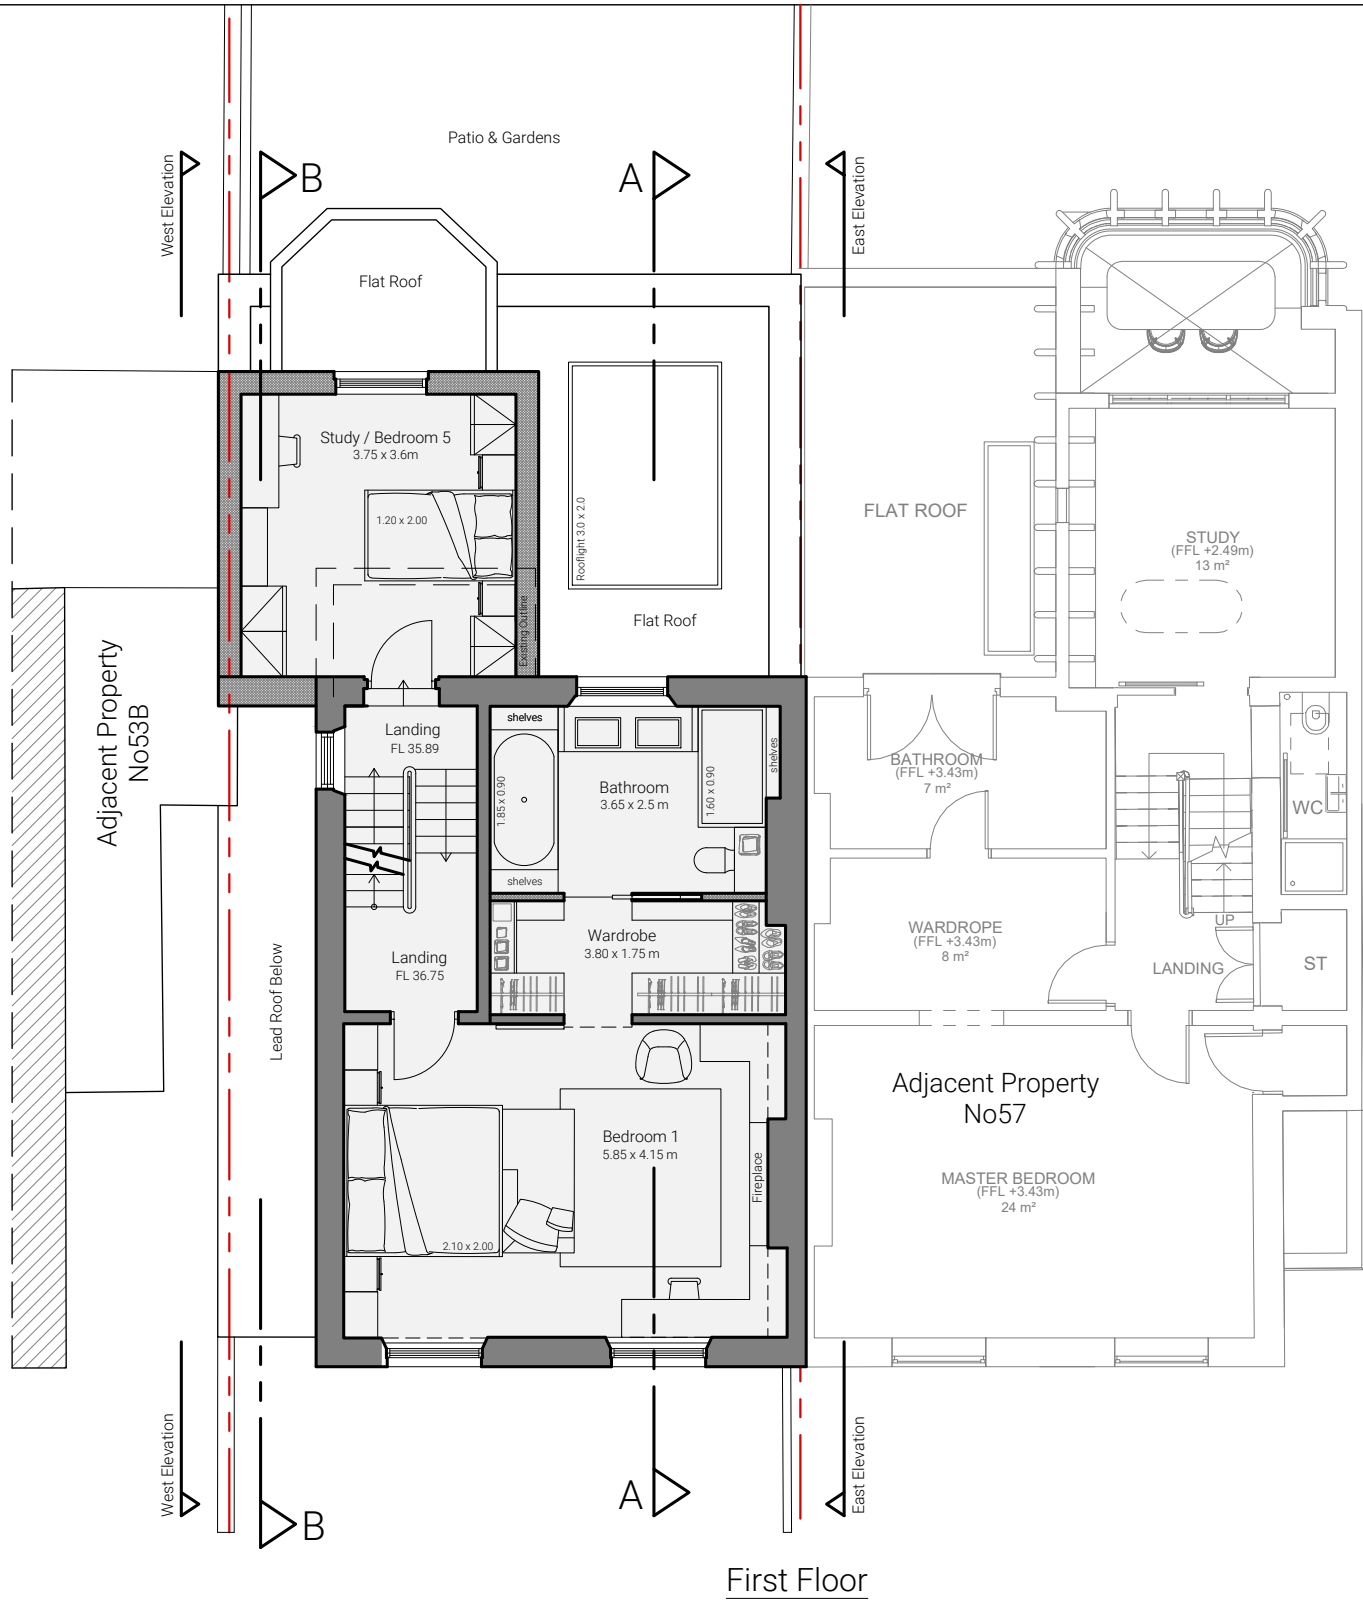


- All dimensions noted are in mm.
- All dimensions to be checked and verified by the contractor before commencement of any item of work on site.
- Architectural drawings must always be read in conjunction with all other relevant services drawings and contract documents. Any discrepancies should be reported to the architect and the engineer for clarification and verification.

GENERAL NOTES


Rev.	Description	Date
B	Existing roof retained and balcony reduced	7/26
C	First Floor terrace removed	8/26

Project Address No.55 Patshull Road, London NW5 2LE	
Drawing Title PROPOSED FLOOR PLANS 2	
Drawing No. P.03	
Rev. C	

Scale 1:100 at A3
Date March 2026
Author Aggeliki Lympelopoulou
E: aglympere@gmail.com A: 382 Kenton Road - HA3 8DP

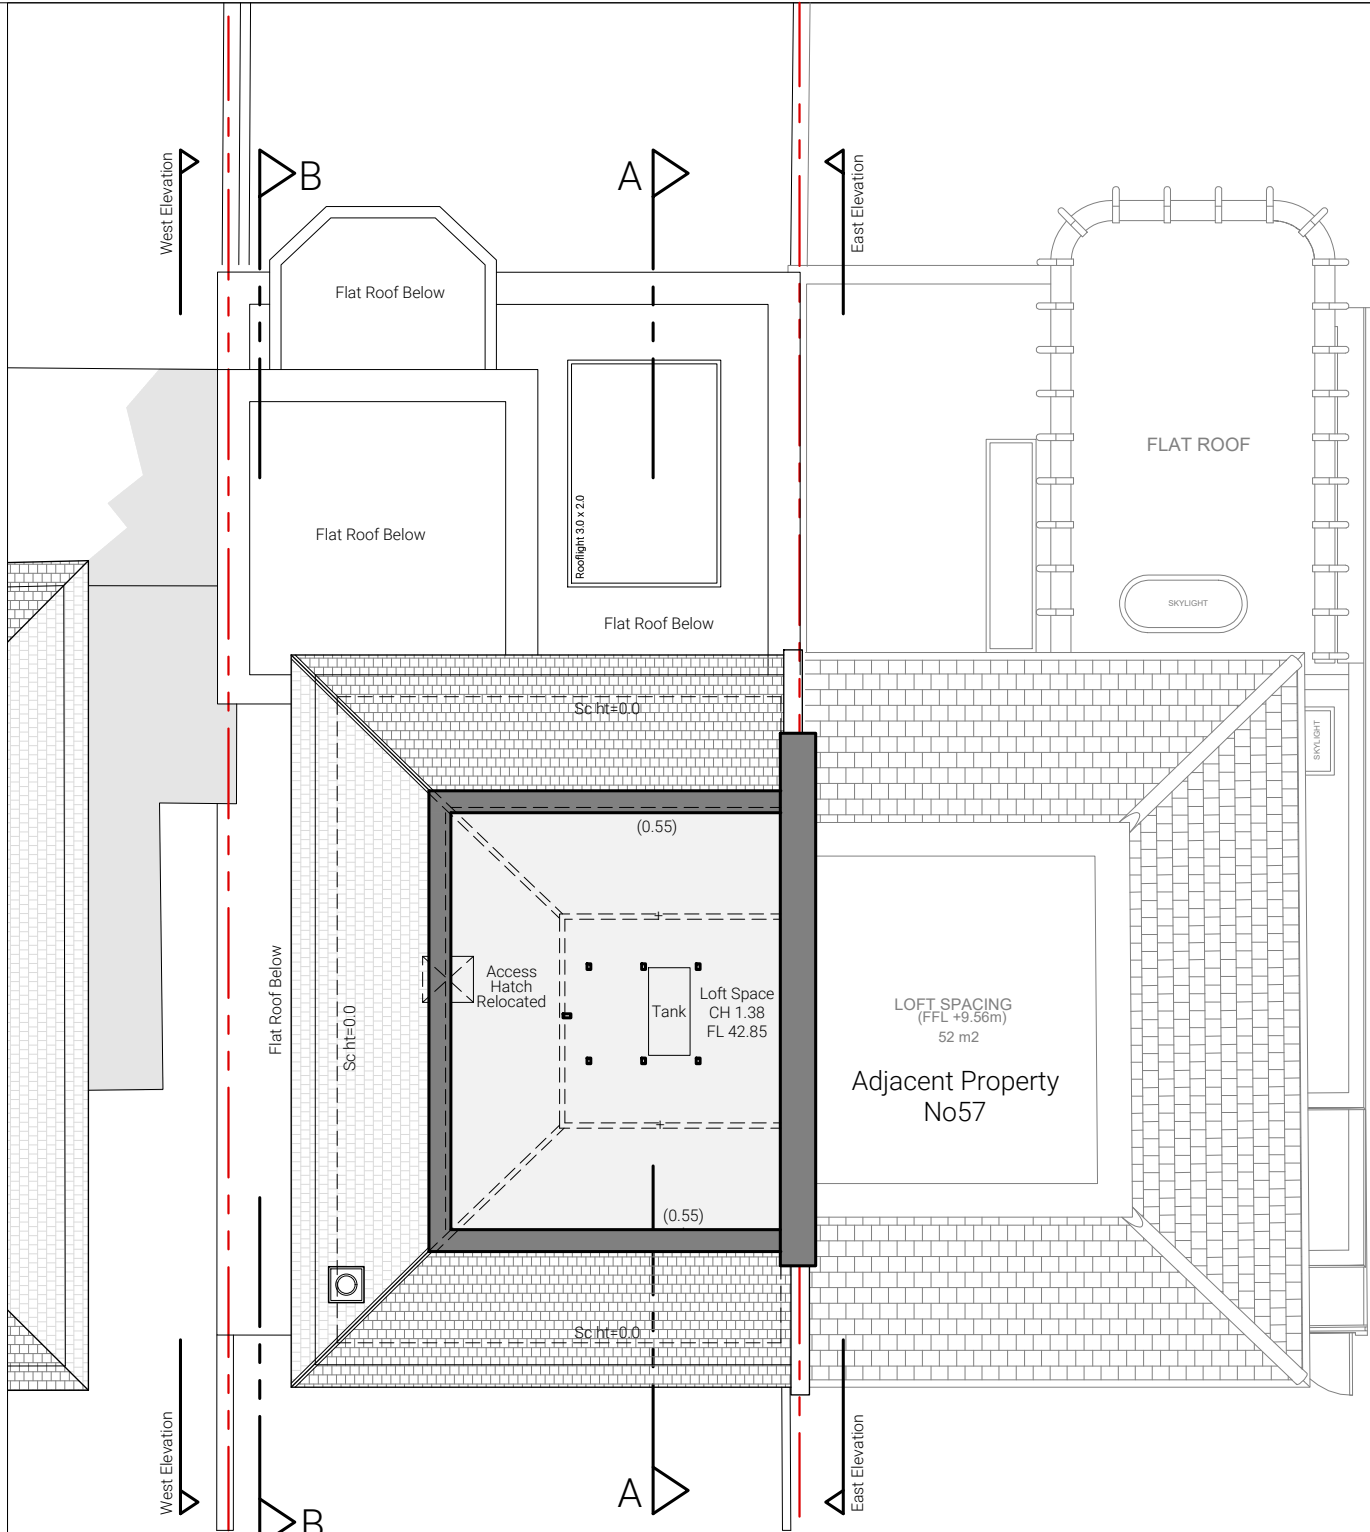

Loft Space

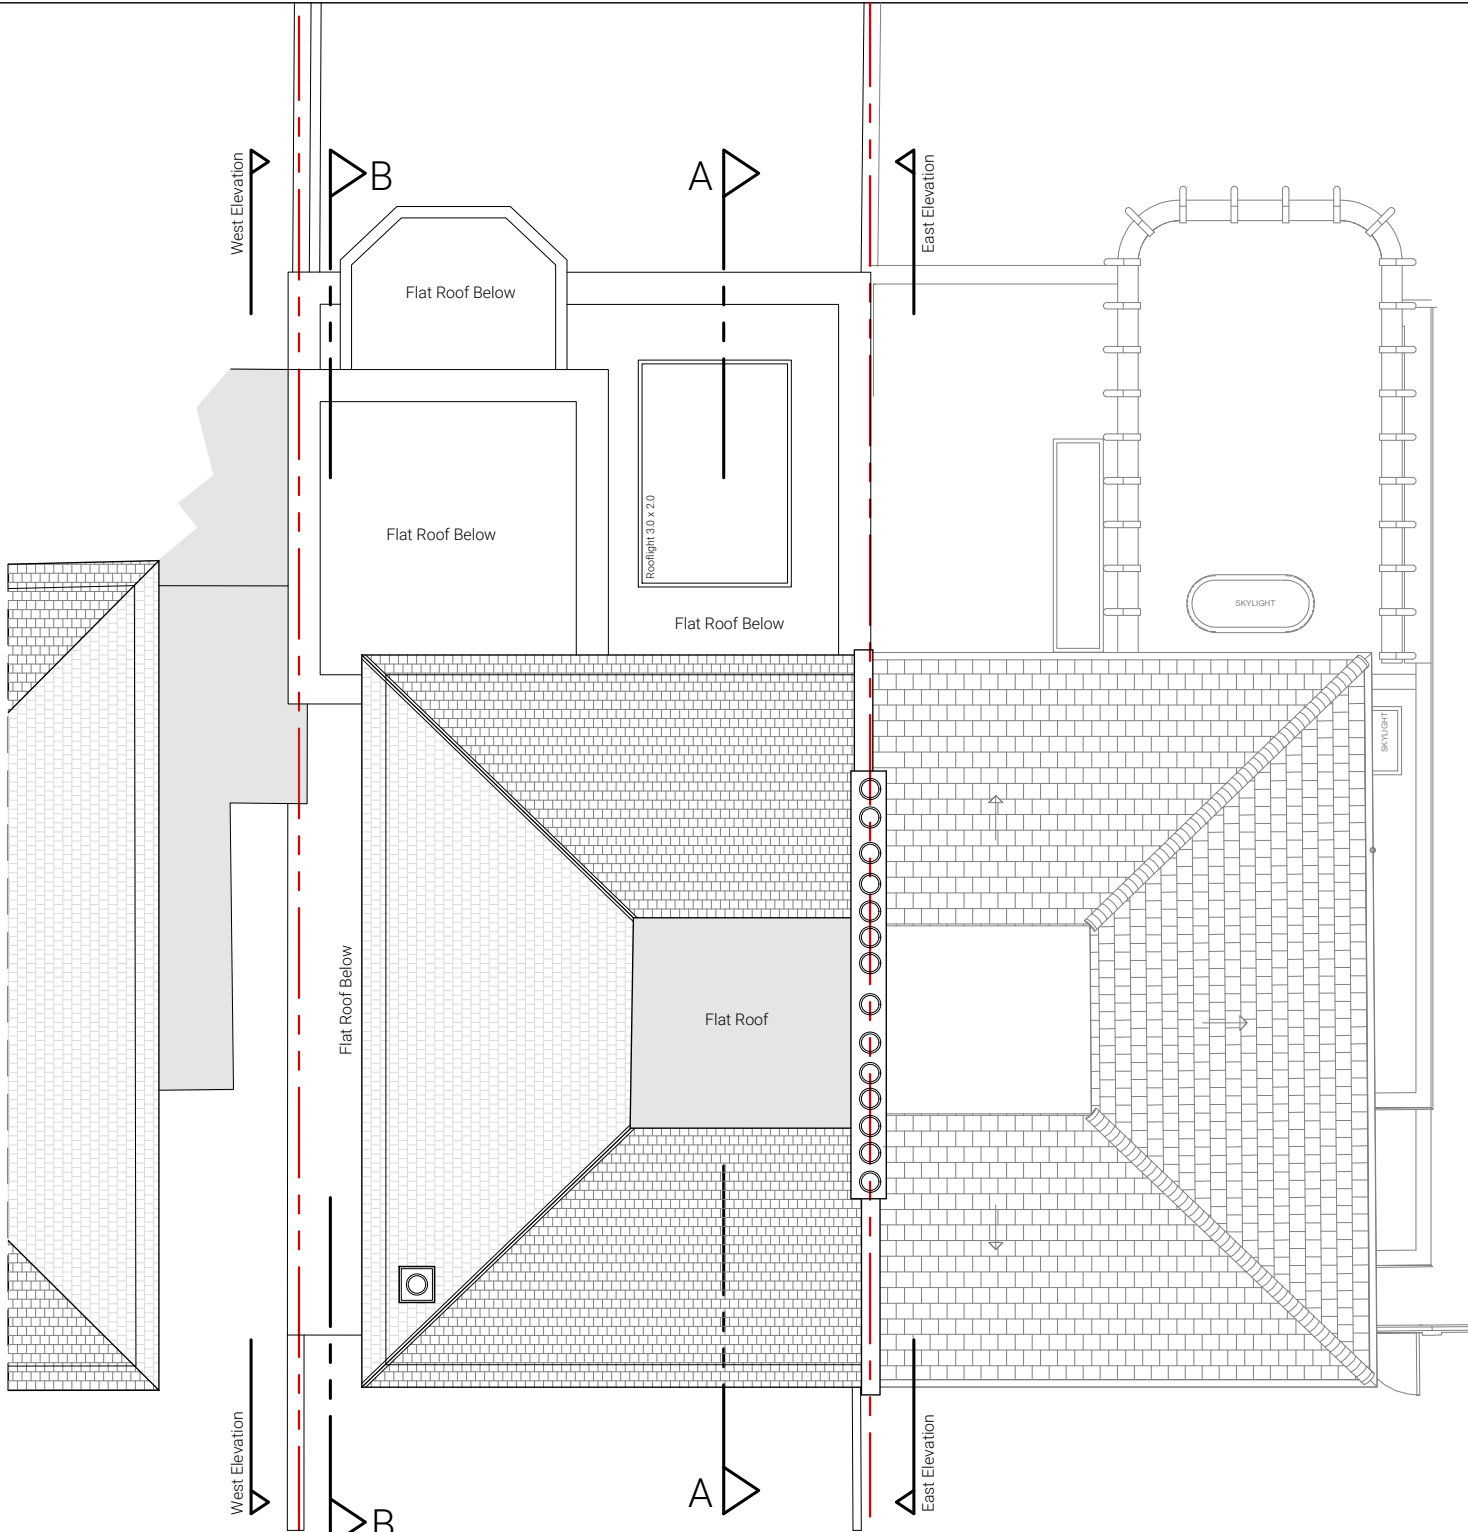


Roof Plan



Linear Scale in Meters

- All dimensions noted are in mm.
- All dimensions to be checked and verified by the contractor before commencement of any item of work on site.
- Architectural drawings must always be read in conjunction with all other relevant services drawings and contract documents. Any discrepancies should be reported to the architect and the engineer for clarification and verification.

GENERAL NOTES

 

Rev.	Description	Date
B	Existing roof retained and balcony reduced	7/26
C	First Floor terrace removed	8/26

Project Address
No.55 Patshull Road,
London NW5 2LE

Drawing Title	Drawing No.
PROPOSED FLOOR PLANS 3	P.04
	Rev. C

Scale 1:100 at A3
Date March 2026
Author Aggeliki Lympelopoulou
E: aglympero@gmail.com A: 382 Kenton Road - HA3 8DP






Datum 30.000m



Linear Scale in Meters

- All dimensions noted are in mm.
- All dimensions to be checked and verified by the contractor before commencement of any item of work on site.
- Architectural drawings must always be read in conjunction with all other relevant services drawings and contract documents. Any discrepancies should be reported to the architect and the engineer for clarification and verification.

 

GENERAL NOTES

Rev.	Description	Date
B	Existing roof retained and balcony reduced	7/26

Project Address
No.55 Patshull Road,
London NW5 2LE

Drawing Title PROPOSED FRONT ELEVATION	Drawing No. P.05
	Rev. B

Scale 1:100 at A3

Date March 2026

Author Aggeliki Lympelopoulou

E.aglympero@gmail.com A. 382 Kanton Road - HA3 8DP

WORK IN PROGRESS.
architecture . design .



Linear Scale in Meters

- All dimensions noted are in mm.
- All dimensions to be checked and verified by the contractor before commencement of any item of work on site.
- Architectural drawings must always be read in conjunction with all other relevant services drawings and contract documents. Any discrepancies should be reported to the architect and the engineer for clarification and verification.

GENERAL NOTES

Rev.	Description	Date
B	Existing roof retained and balcony reduced	7/26
C	First Floor terrace removed	8/26

Project Address
No.55 Patshull Road,
London NW5 2LE

Drawing Title PROPOSED SIDE ELEVATIONS	Drawing No. P.07
	Rev. C

Scale 1:100 at A3
Date March 2026
Author Aggeliki Lympelopoulou
E: aglympero@gmail.com A: 382 Kerton Road - HA3 8DP
 WORK IN PROGRESS. architecture . design .




Datum 30.000m



Linear Scale in Meters

- All dimensions noted are in mm.
- All dimensions to be checked and verified by the contractor before commencement of any item of work on site.
- Architectural drawings must always be read in conjunction with all other relevant services drawings and contract documents. Any discrepancies should be reported to the architect and the engineer for clarification and verification.

 

GENERAL NOTES

Rev.	Description	Date
B	Existing roof retained and balcony reduced	7/26
C	First Floor terrace removed	8/26

Project Address
No.55 Patshull Road,
London NW5 2LE

Drawing Title	Drawing No.
PROPOSED REAR ELEVATION	P.06
	Rev. C

Scale 1:100 at A3
Date March 2026
Author Aggeliki Lympelopoulou
E: aglympero@gmail.com A: 382 Kerton Road - HA3 8DP



Datum 30.000m

Section B-B



Datum 30.000m

Section A-A



Linear Scale in Meters

- All dimensions noted are in mm.
- All dimensions to be checked and verified by the contractor before commencement of any item of work on site.
- Architectural drawings must always be read in conjunction with all other relevant services drawings and contract documents. Any discrepancies should be reported to the architect and the engineer for clarification and verification.

GENERAL NOTES

Rev.	Description	Date
A	Basement Extension Removed	7/26
B	Existing roof retained and balcony reduced	7/26
C	First Floor terrace removed	8/26

Project Address
No.55 Patshull Road,
London NW5 2LE

Drawing Title	Drawing No.
PROPOSED SECTIONS	P.08
	Rev. C

Scale 1:100 at A3
Date March 2026
Author Aggeliki Lympelopoulou
E: aglympero@gmail.com A: 382 Kenton Road - HA3 8DP