

LOCATION PLAN - SCALE: 1:1250@A3

24 Savernake Rd, London NW3 2LG



1 LOCATION PLAN

Scale: 1:1250

Note:

PLANNING PERMISSION
PROJECT TITLE:
THE WORKS COMPRISE A PROPOSED SECOND-FLOOR
EXTENSION TO PROVIDE A SMALL OFFICE SPACE, ALONG
WITH A GROUND FLOOR EXTENSION SUBJECT TO RENEWED
PLANNING APPROVAL.

Date: 29/03/2026
Scale: As Shown
Drawing Number:
A-01

Client:
KAREN CONRON

Plot Date: issue Date
Issue:
1st 2nd 3rd


Site Location:
24 Savernake Rd, London NW3 2LG, UK
Drawing Title:
LOCATION PLAN

REV DATE NOTES

VERTEX
VISION STUDIO
ARCHITECTURE | ENGINEERING
vertexvisionarchitect@gmail.com


BLOCK PLAN - SCALE: 1:500@A3

24 Savernake Rd, London NW3 2LG

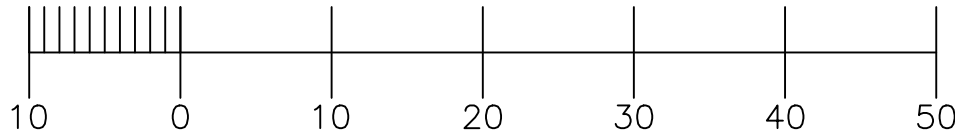


2 BLOCK PLAN


Scale: 1:500

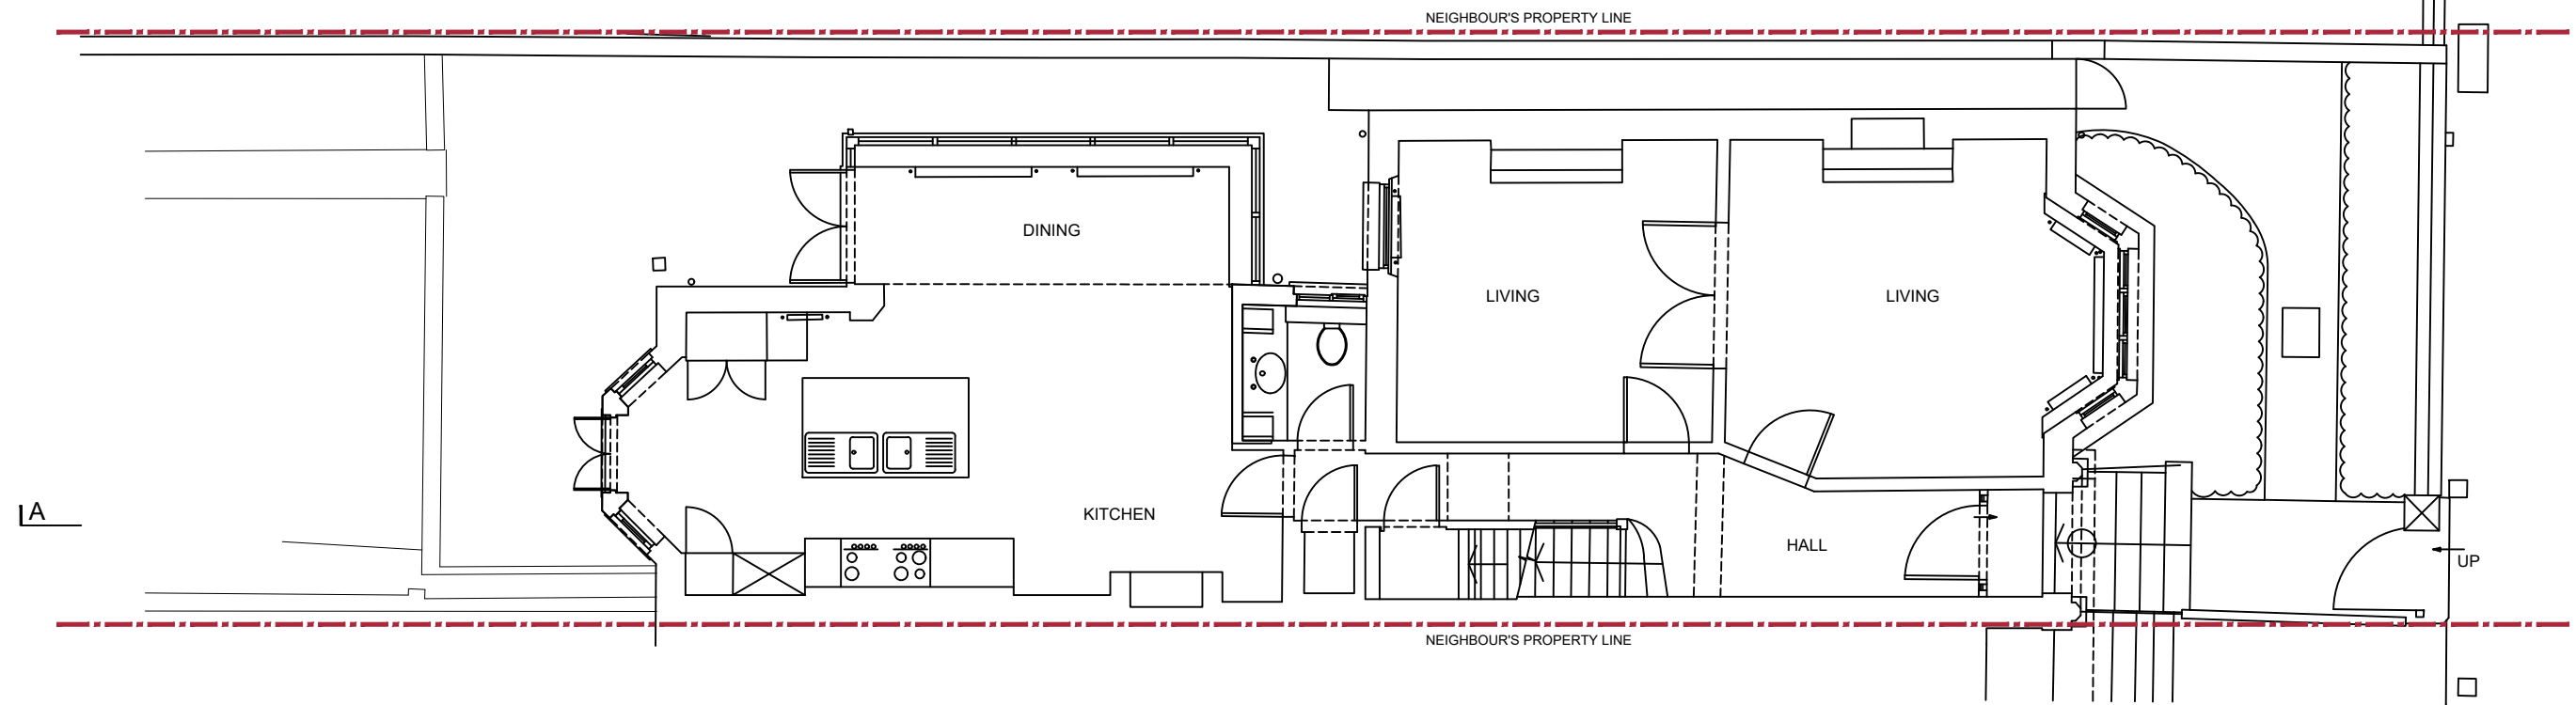

1 EXISTING GROUND FLOOR PLAN
Scale: 1:100

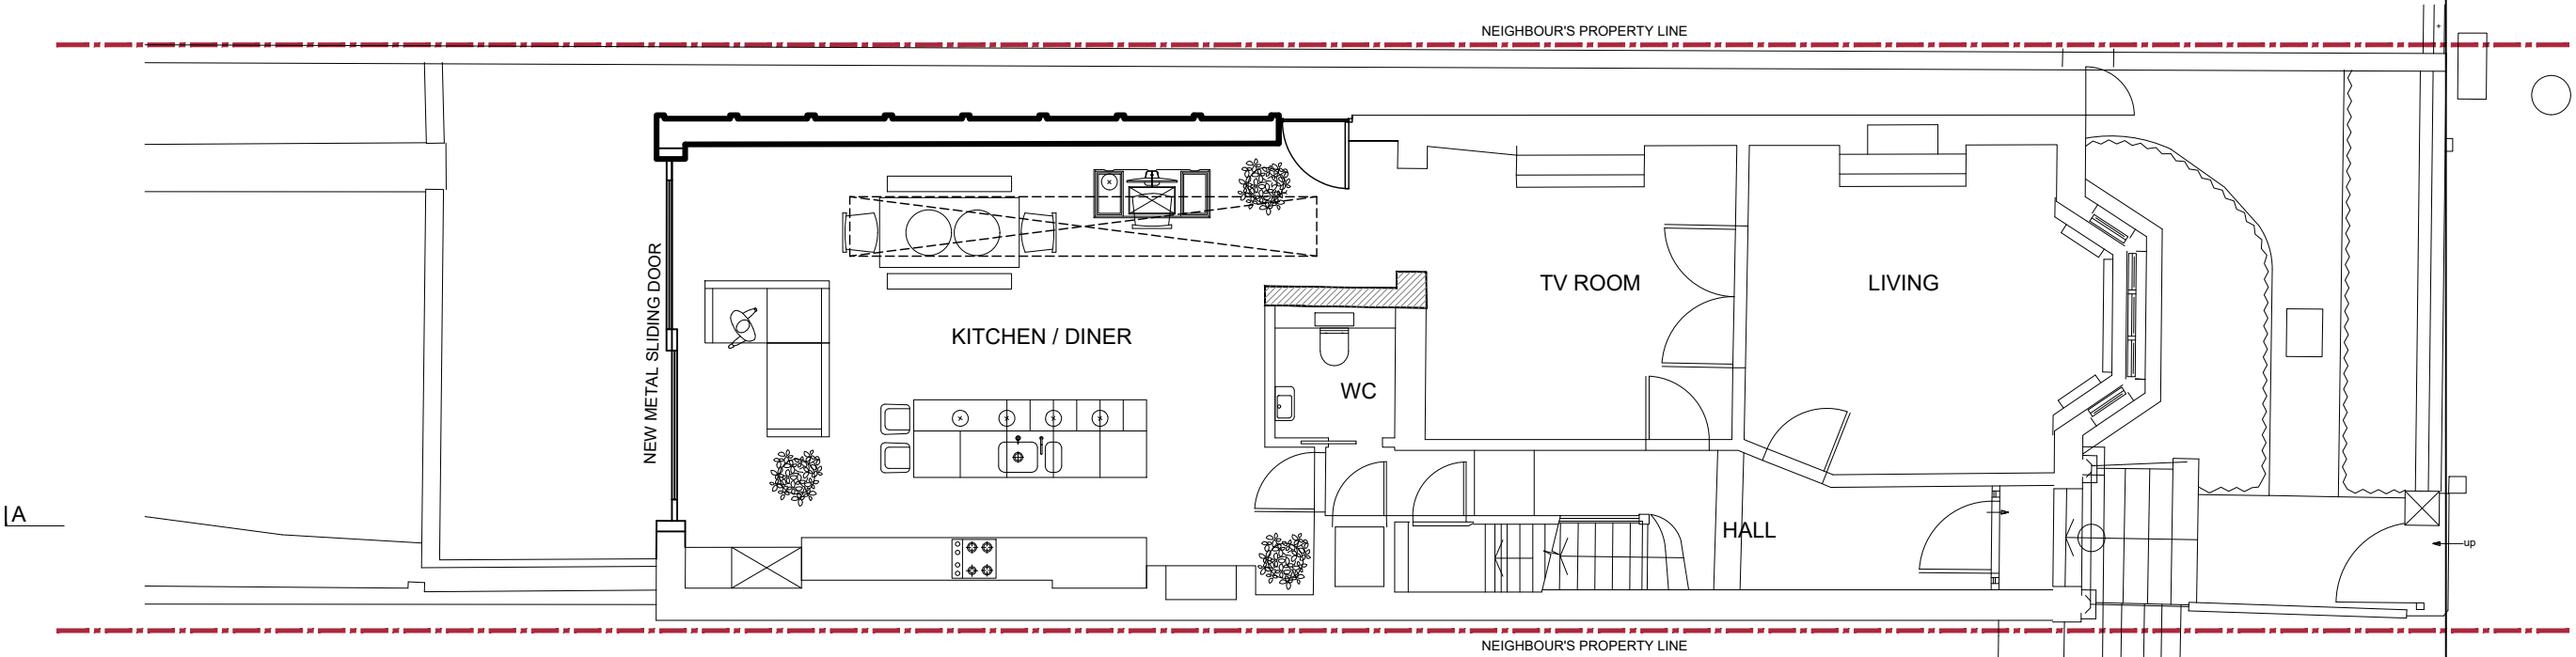

1 PROPOSED GROUND FLOOR PLAN
Scale: 1:100

 

Note:

PLANNING PERMISSION
PROJECT TITLE:
THE WORKS COMPRISE A PROPOSED SECOND-FLOOR
EXTENSION TO PROVIDE A SMALL OFFICE SPACE, ALONG
WITH A GROUND FLOOR EXTENSION SUBJECT TO RENEWED
PLANNING APPROVAL.

Date: 29/03/2026
Scale: As Shown
Drawing Number:
A-02

Client:
KAREN CONRON


Plot Date: issue Date
Issue:
1st 2nd 3rd

Site Location:
24 Savernake Rd, London NW3 2LG, UK
Drawing Title:
FLOOR PLAN

REV DATE NOTES


VERTEX
VISION STUDIO
ARCHITECTURE | ENGINEERING
vertexvisionarchitect@gmail.com

SAVERNAKE ROAD

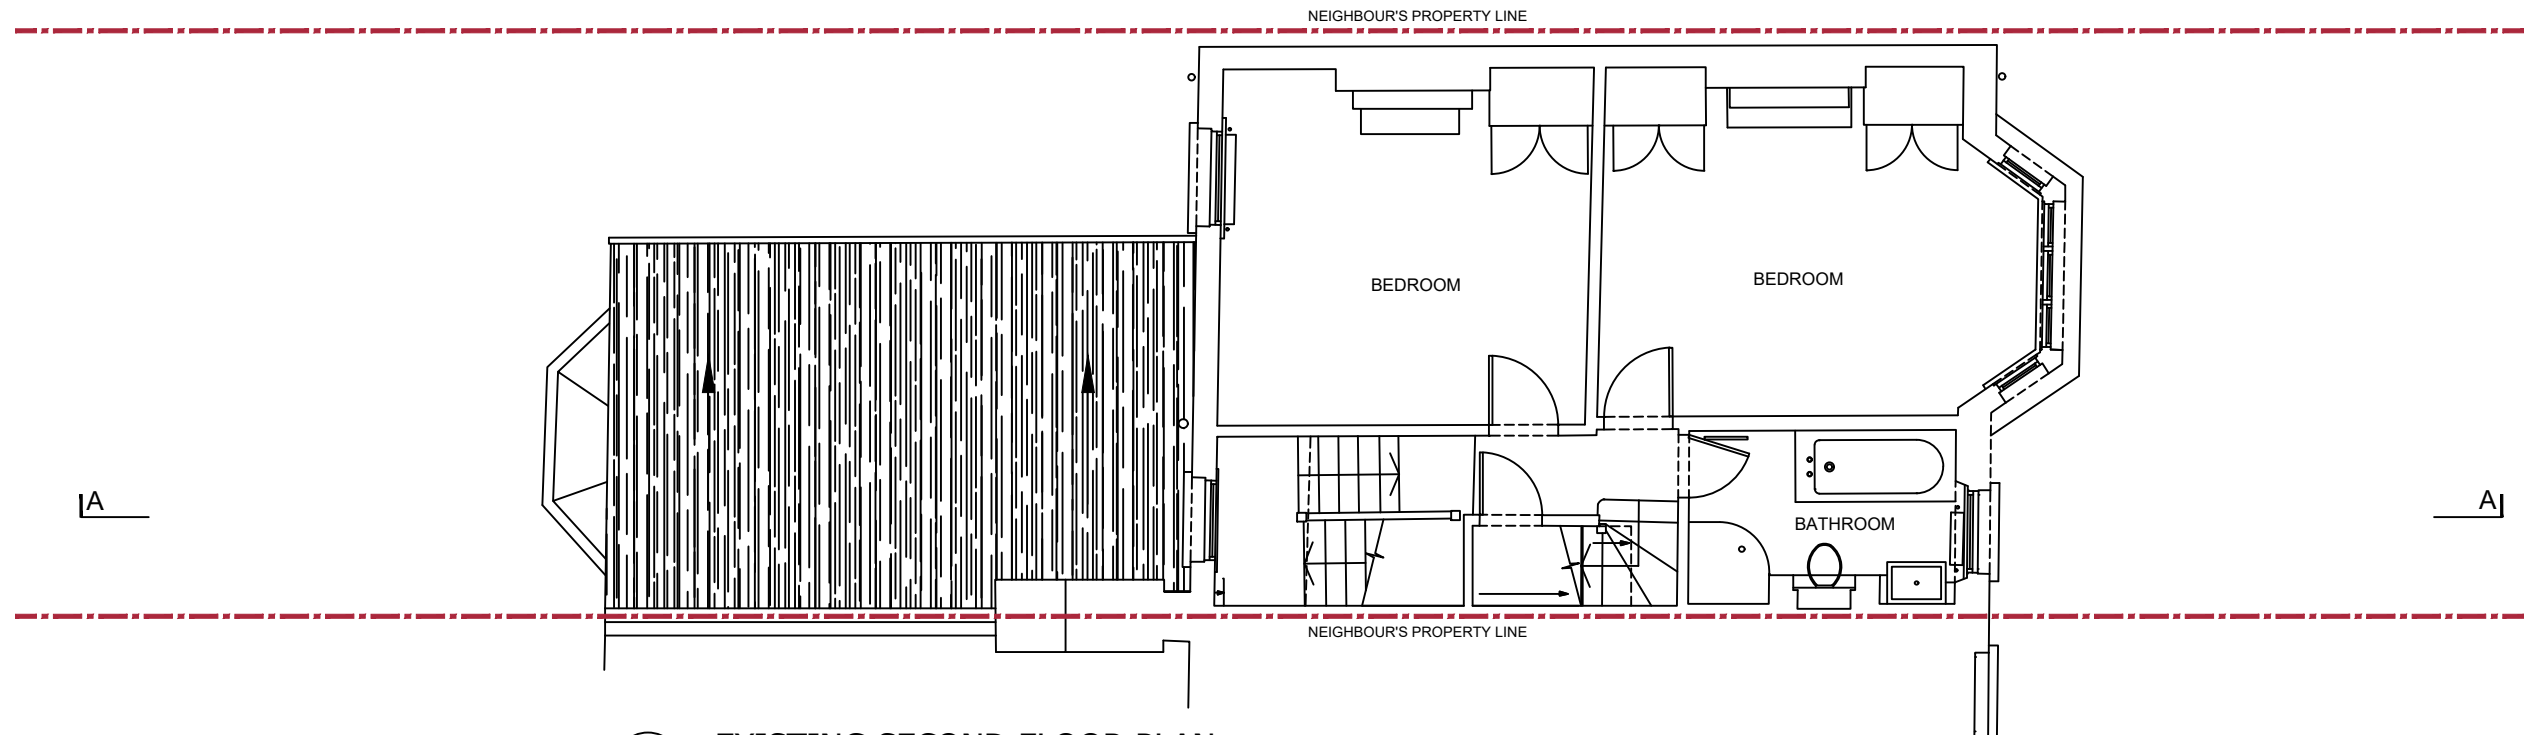

1 EXISTING SECOND FLOOR PLAN

Scale: 1:100

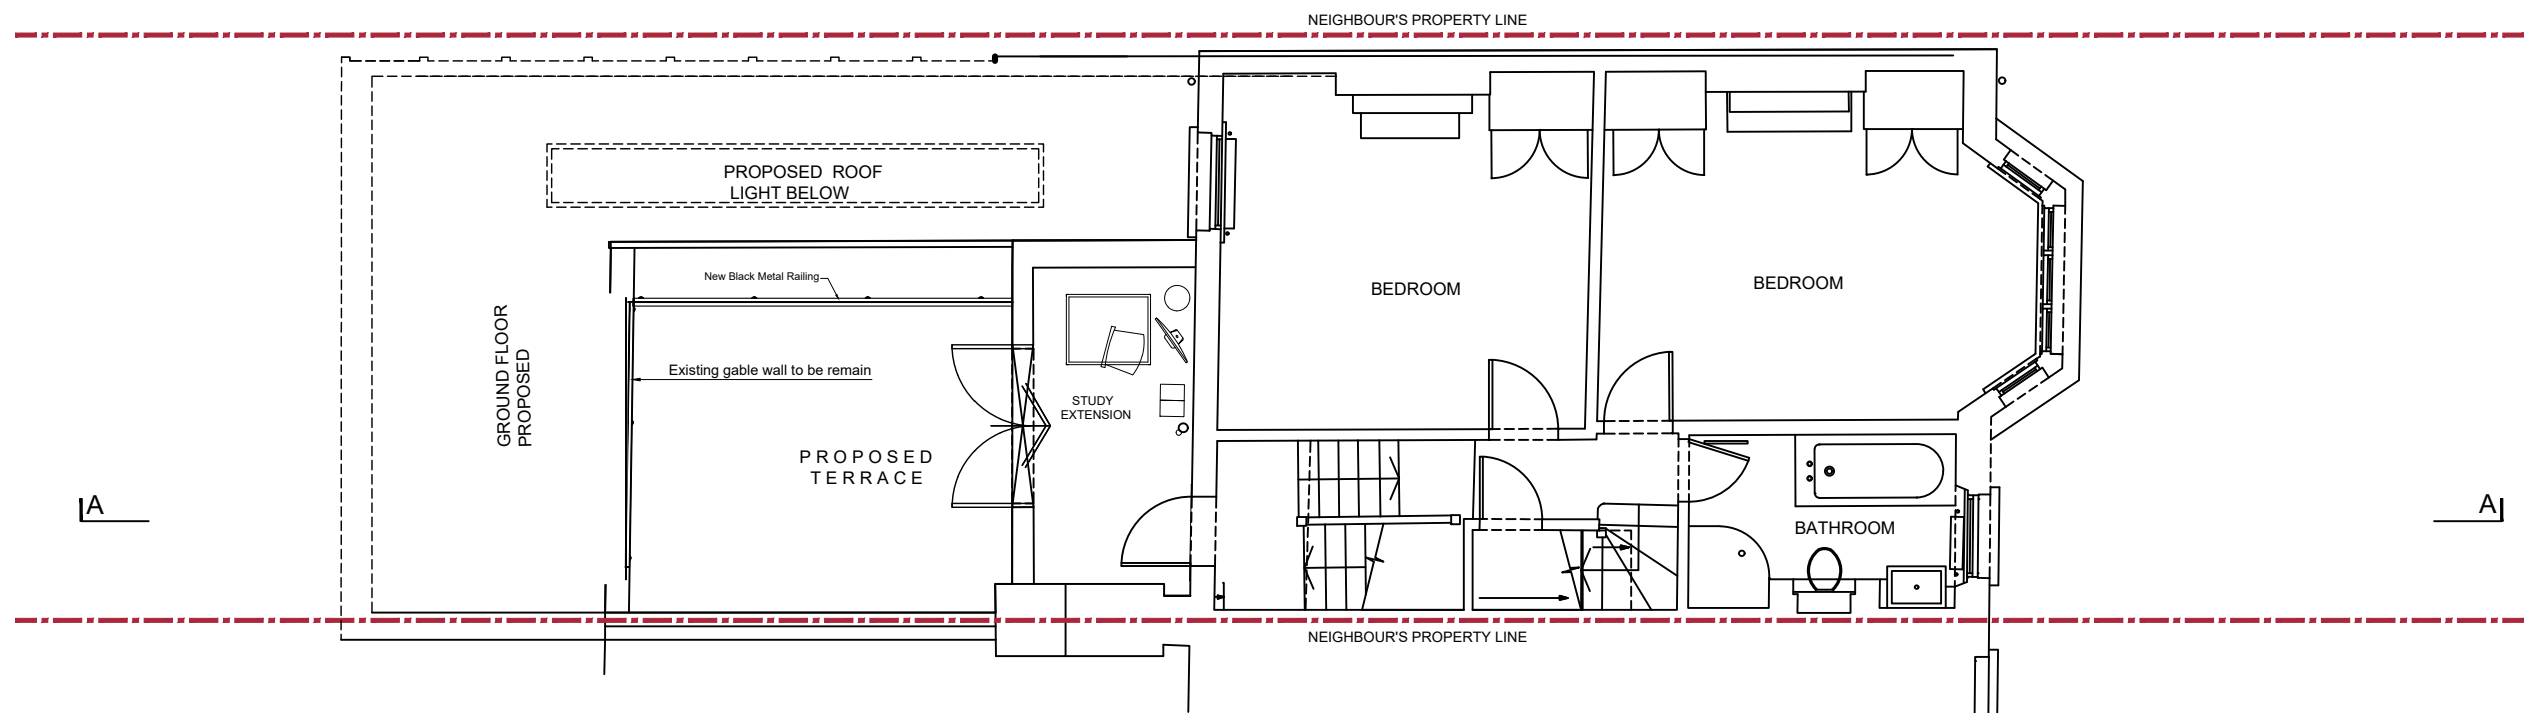

1 PROPOSED SECOND FLOOR PLAN

Scale: 1:100



Meters @ 1:100 @ A3

Note:

PLANNING PERMISSION

PROJECT TITLE:
THE WORKS COMPRISE A PROPOSED SECOND-FLOOR
EXTENSION TO PROVIDE A SMALL OFFICE SPACE, ALONG
WITH A GROUND FLOOR EXTENSION SUBJECT TO RENEWED
PLANNING APPROVAL.

Date: 29/03/2026

Scale: As Shown

Drawing Number:

A-04

Client:

KAREN CONRON

Plot Date:

issue Date

Issue:

1st

2nd

3rd

Site Location:

24 Savernake Rd, London NW3 2LG, UK

Drawing Title:



FLOOR PLAN

REV

DATE



NOTES

VERTEX
VISION **STUDIO**
ARCHITECTURE | ENGINEERING
vertexvisionarchitect@gmail.com

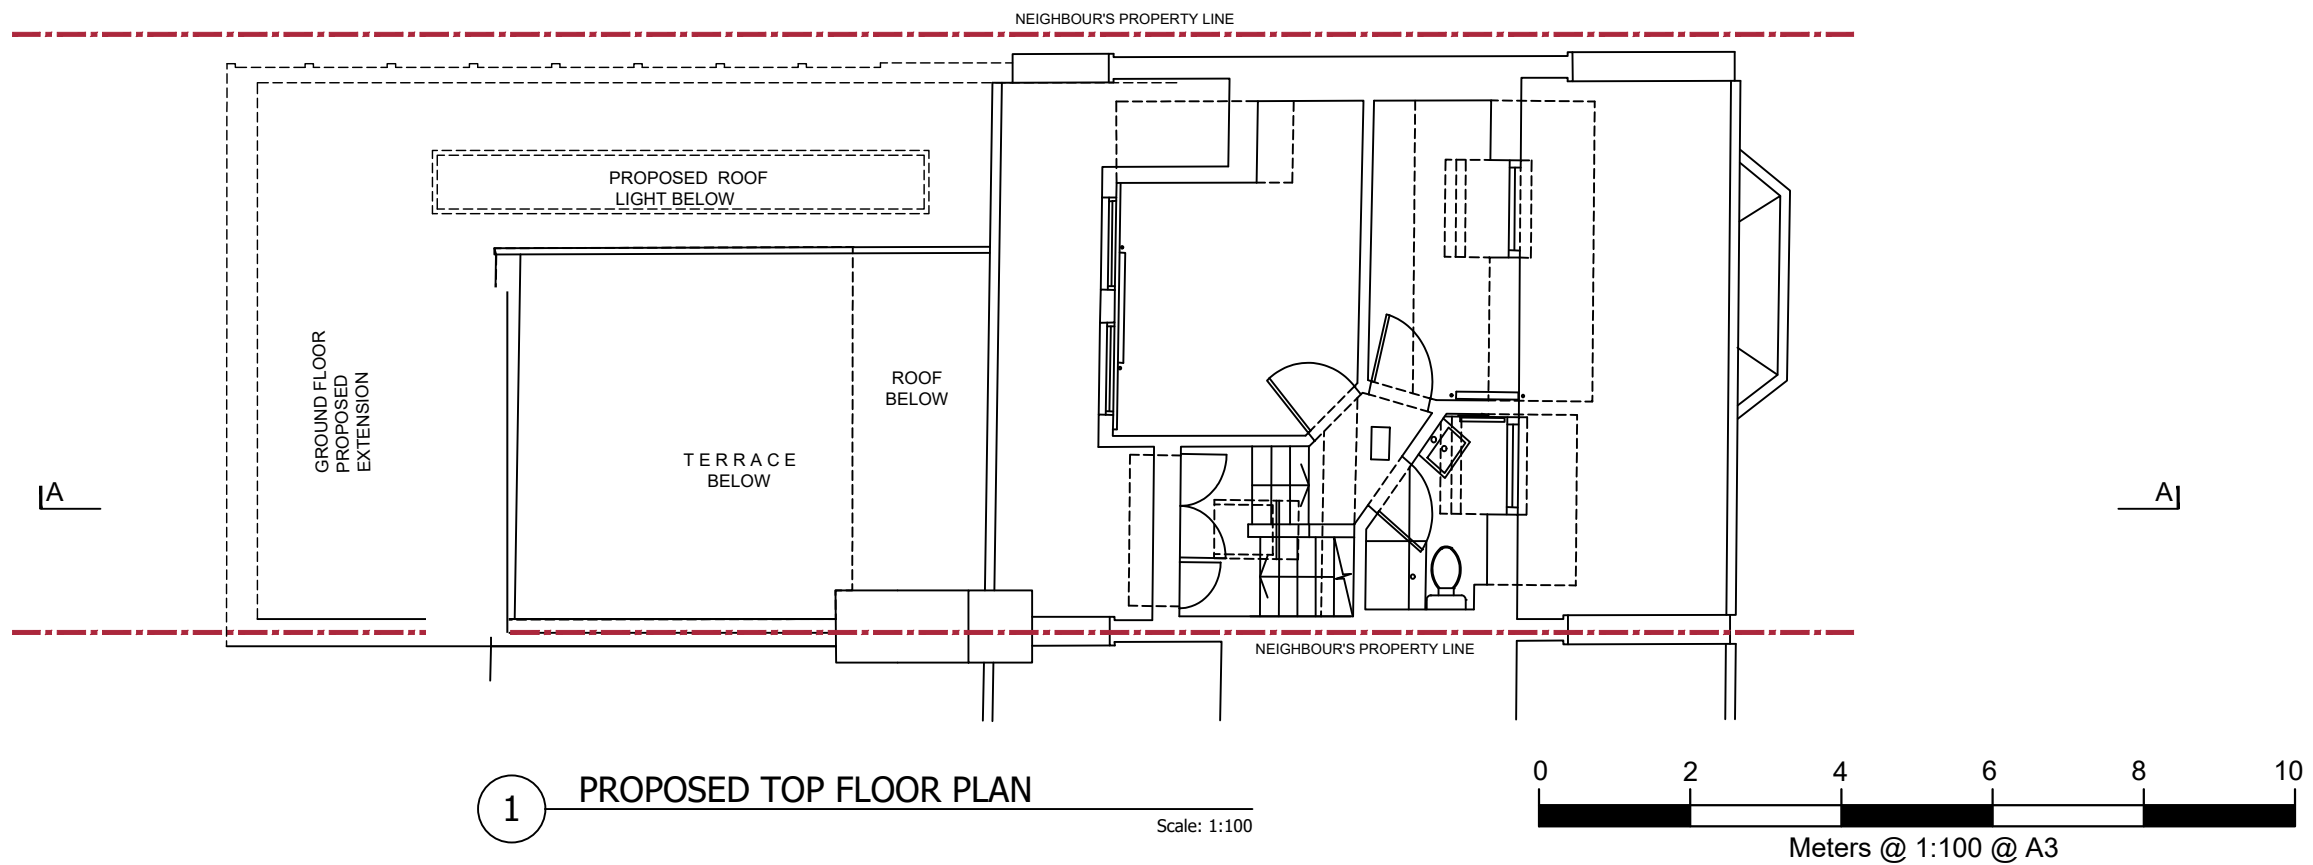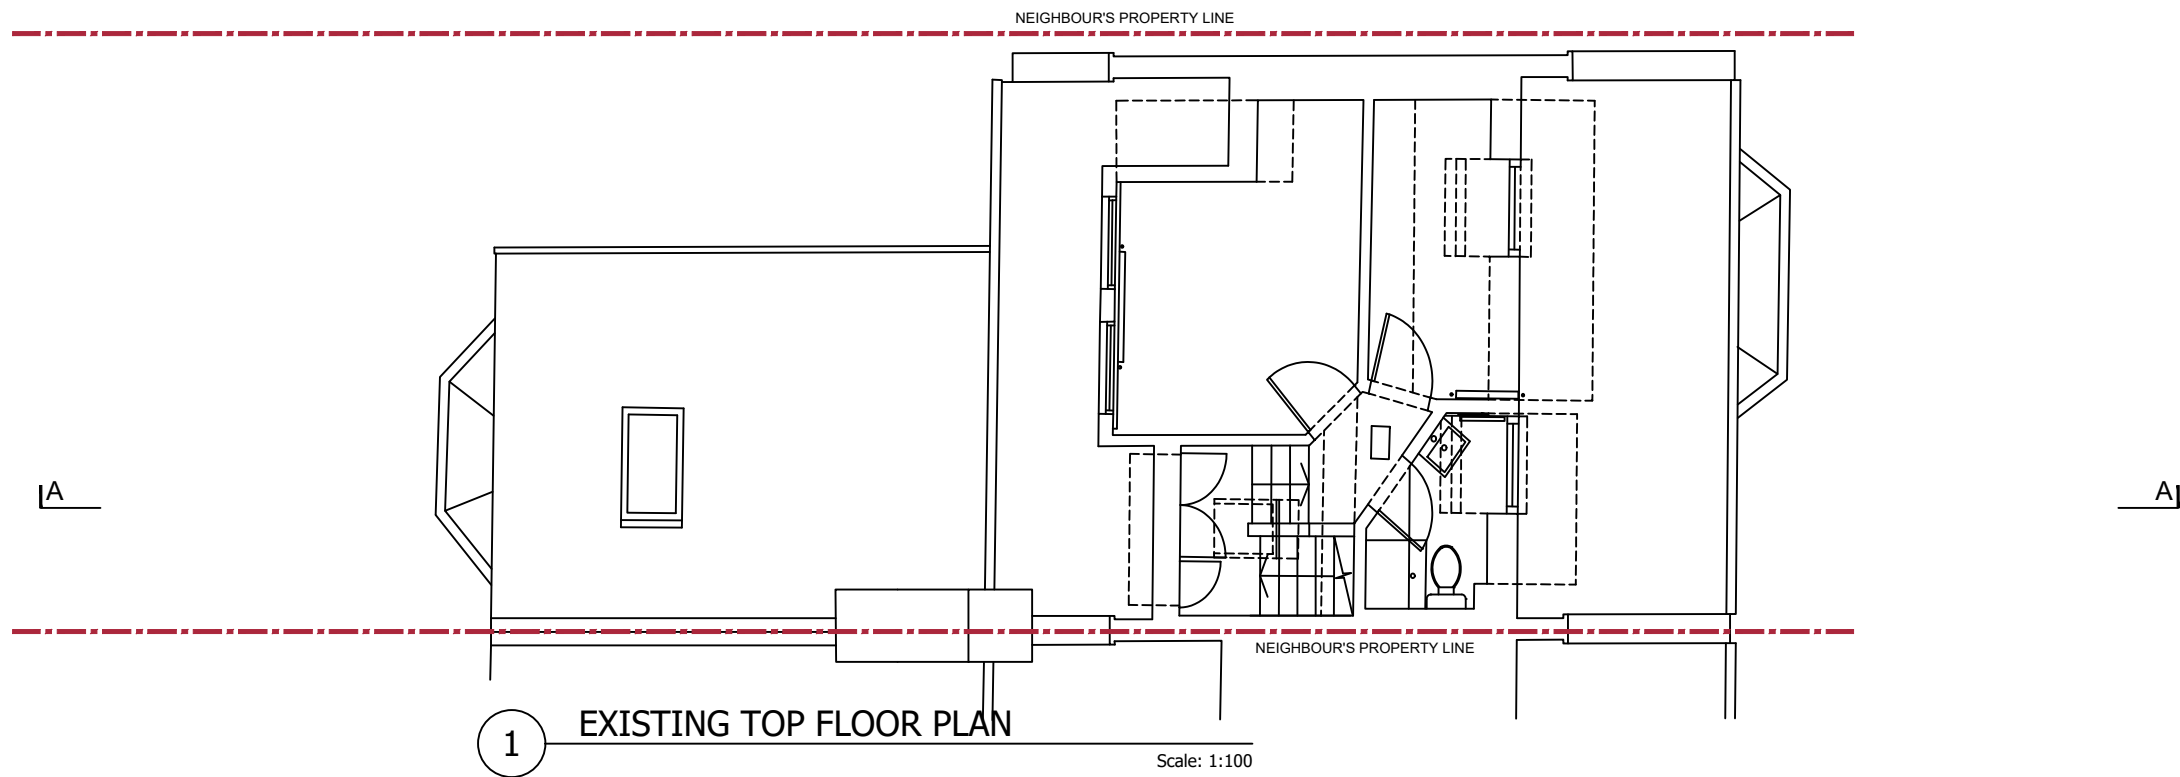

Note:

PLANNING PERMISSION	Date: 29/03/2026	Client: KAREN CONRON	Plot Date: issue Date			Site Location:	REV	DATE	NOTES	VERTEX VISION STUDIO ARCHITECTURE ENGINEERING vertexvisionarchitect@gmail.com
PROJECT TITLE: THE WORKS COMPRISE A PROPOSED SECOND-FLOOR EXTENSION TO PROVIDE A SMALL OFFICE SPACE, ALONG WITH A GROUND FLOOR EXTENSION SUBJECT TO RENEWED PLANNING APPROVAL.	Scale: As Shown		Issue:			24 Savernake Rd, London NW3 2LG, UK				
	Drawing Number:		1st	2nd	3rd	Drawing Title:				
	A-05					FLOOR PLAN				

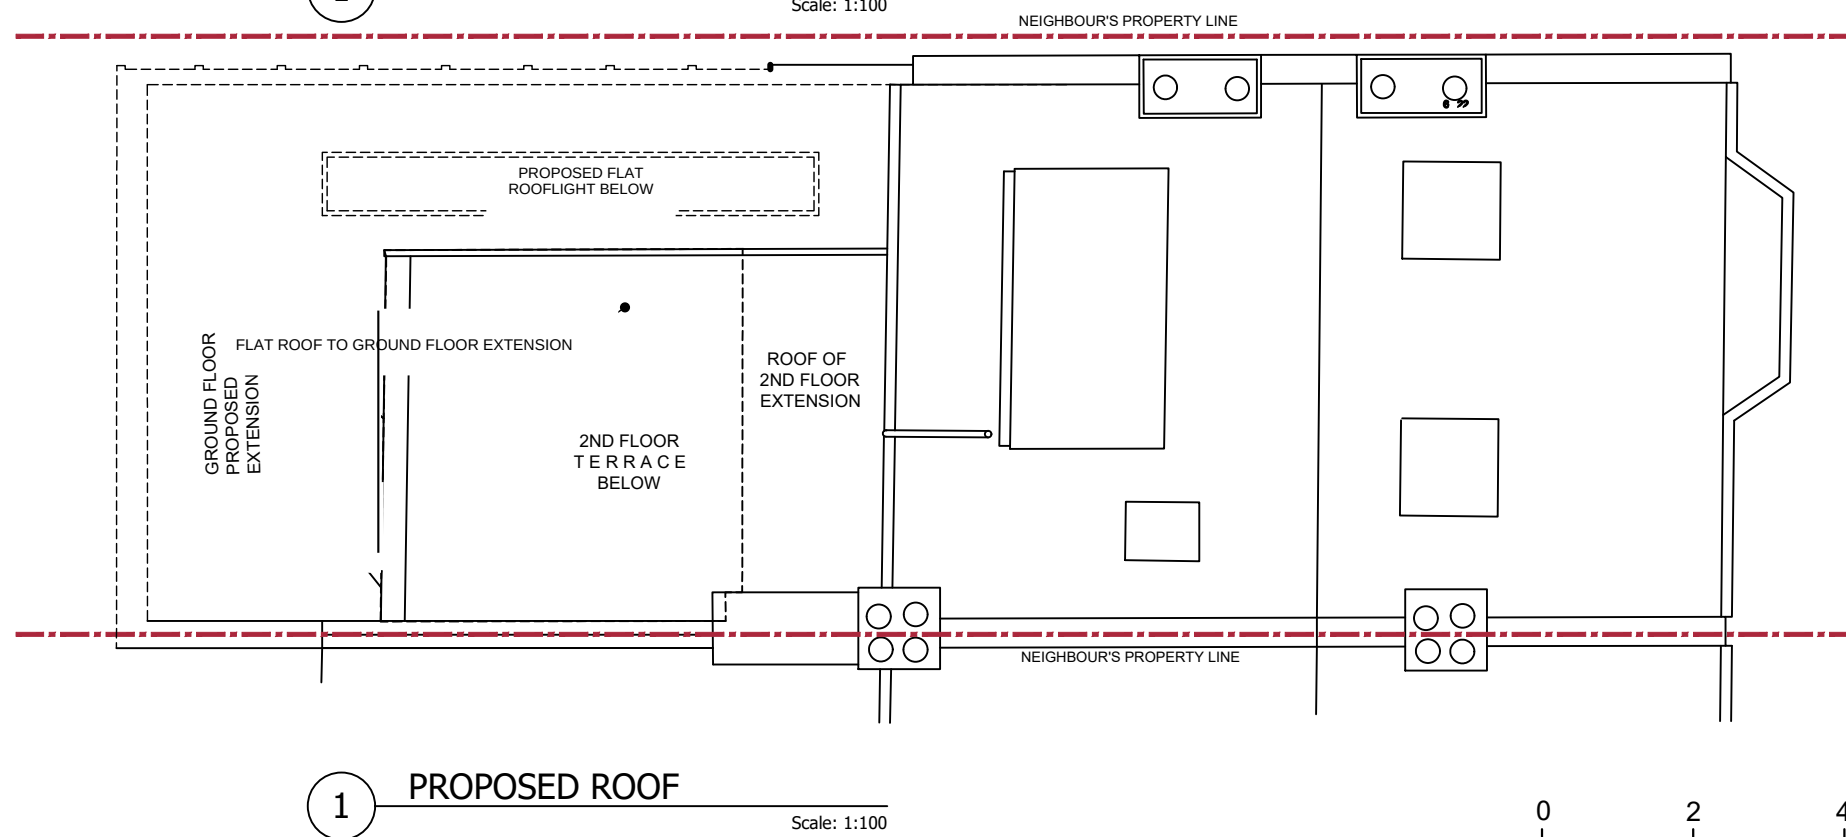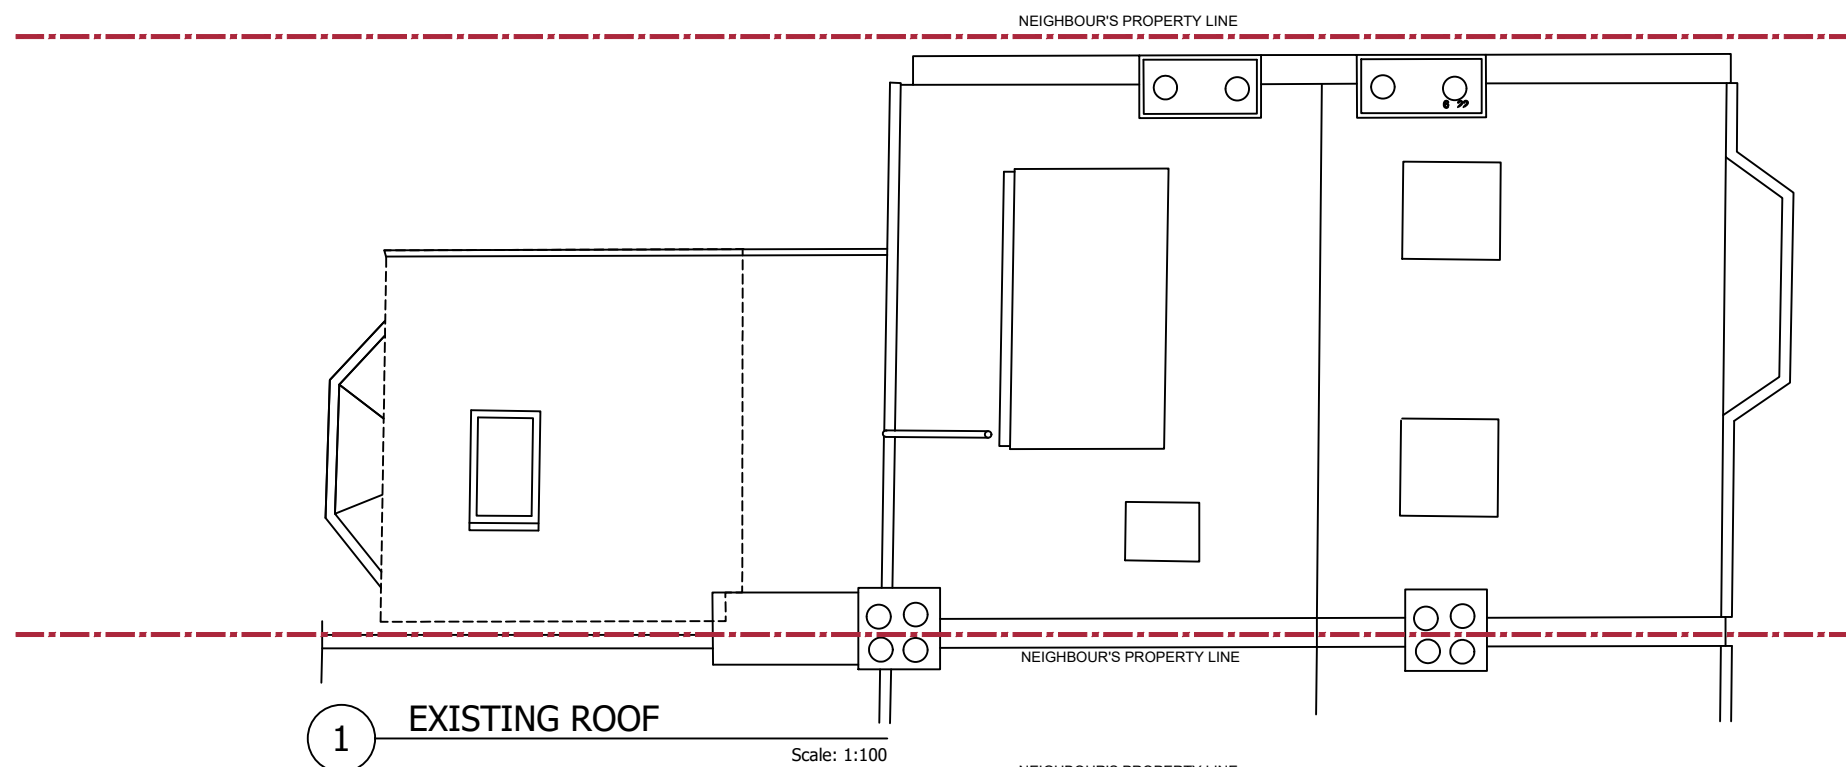

Meters @ 1:100 @ A3


Note:

PLANNING PERMISSION	Date: 29/03/2026	Client: KAREN CONRON	Plot Date: issue Date			Site Location:			REV	DATE	NOTES	VERTEX VISION STUDIO ARCHITECTURE ENGINEERING			
PROJECT TITLE: THE WORKS COMPRISE A PROPOSED SECOND-FLOOR EXTENSION TO PROVIDE A SMALL OFFICE SPACE, ALONG WITH A GROUND FLOOR EXTENSION SUBJECT TO RENEWED PLANNING APPROVAL.	Scale: As Shown		Issue:			24 Savernake Rd, London NW3 2LG, UK									
	Drawing Number:		1st	2nd	3rd	Drawing Title:									
	A-06					FLOOR PLAN									
												A	09/09/26	Flat roof/rooflight; straight rear elevation corrected	




1 EXISTING FRONT ELEVATION

Scale: 1:100

 

1 EXISTING REAR ELEVATION

Scale: 1:100

 

Note:

PLANNING PERMISSION

PROJECT TITLE:
THE WORKS COMPRISE A PROPOSED SECOND-FLOOR
EXTENSION TO PROVIDE A SMALL OFFICE SPACE, ALONG
WITH A GROUND FLOOR EXTENSION SUBJECT TO RENEWED
PLANNING APPROVAL.

Date: 29/03/2026

Scale: As Shown

Drawing Number:

A-07

Client:

KAREN CONRON

Plot Date:

issue Date

Site Location:

24 Savernake Rd, London NW3 2LG, UK

Issue:

1st

2nd

3rd

Drawing Title:

ELEVATIONS

REV

DATE

NOTES

VERTEX
VISION **STUDIO**
ARCHITECTURE | ENGINEERING
vertexvisionarchitect@gmail.com




1 EXISTING FRONT ELEVATION

Scale: 1:100

1 PROPOSED REAR ELEVATION

Scale: 1:100

 

Meters @ 1:100 @ A3

Note:

PLANNING PERMISSION

PROJECT TITLE:
THE WORKS COMPRISE A PROPOSED SECOND-FLOOR
EXTENSION TO PROVIDE A SMALL OFFICE SPACE, ALONG
WITH A GROUND FLOOR EXTENSION SUBJECT TO RENEWED
PLANNING APPROVAL.

Date: 29/03/2026

Scale: As Shown

Drawing Number:

A-08

Client:

KAREN CONRON

Plot Date:

Issue Date

Issue:

1st

2nd

3rd

Site Location:

24 Savernake Rd, London NW3 2LG, UK

Drawing Title:


ELEVATIONS

REV

DATE

NOTES

VERTEX
VISION **STUDIO**
ARCHITECTURE | ENGINEERING
vertexvisionarchitect@gmail.com

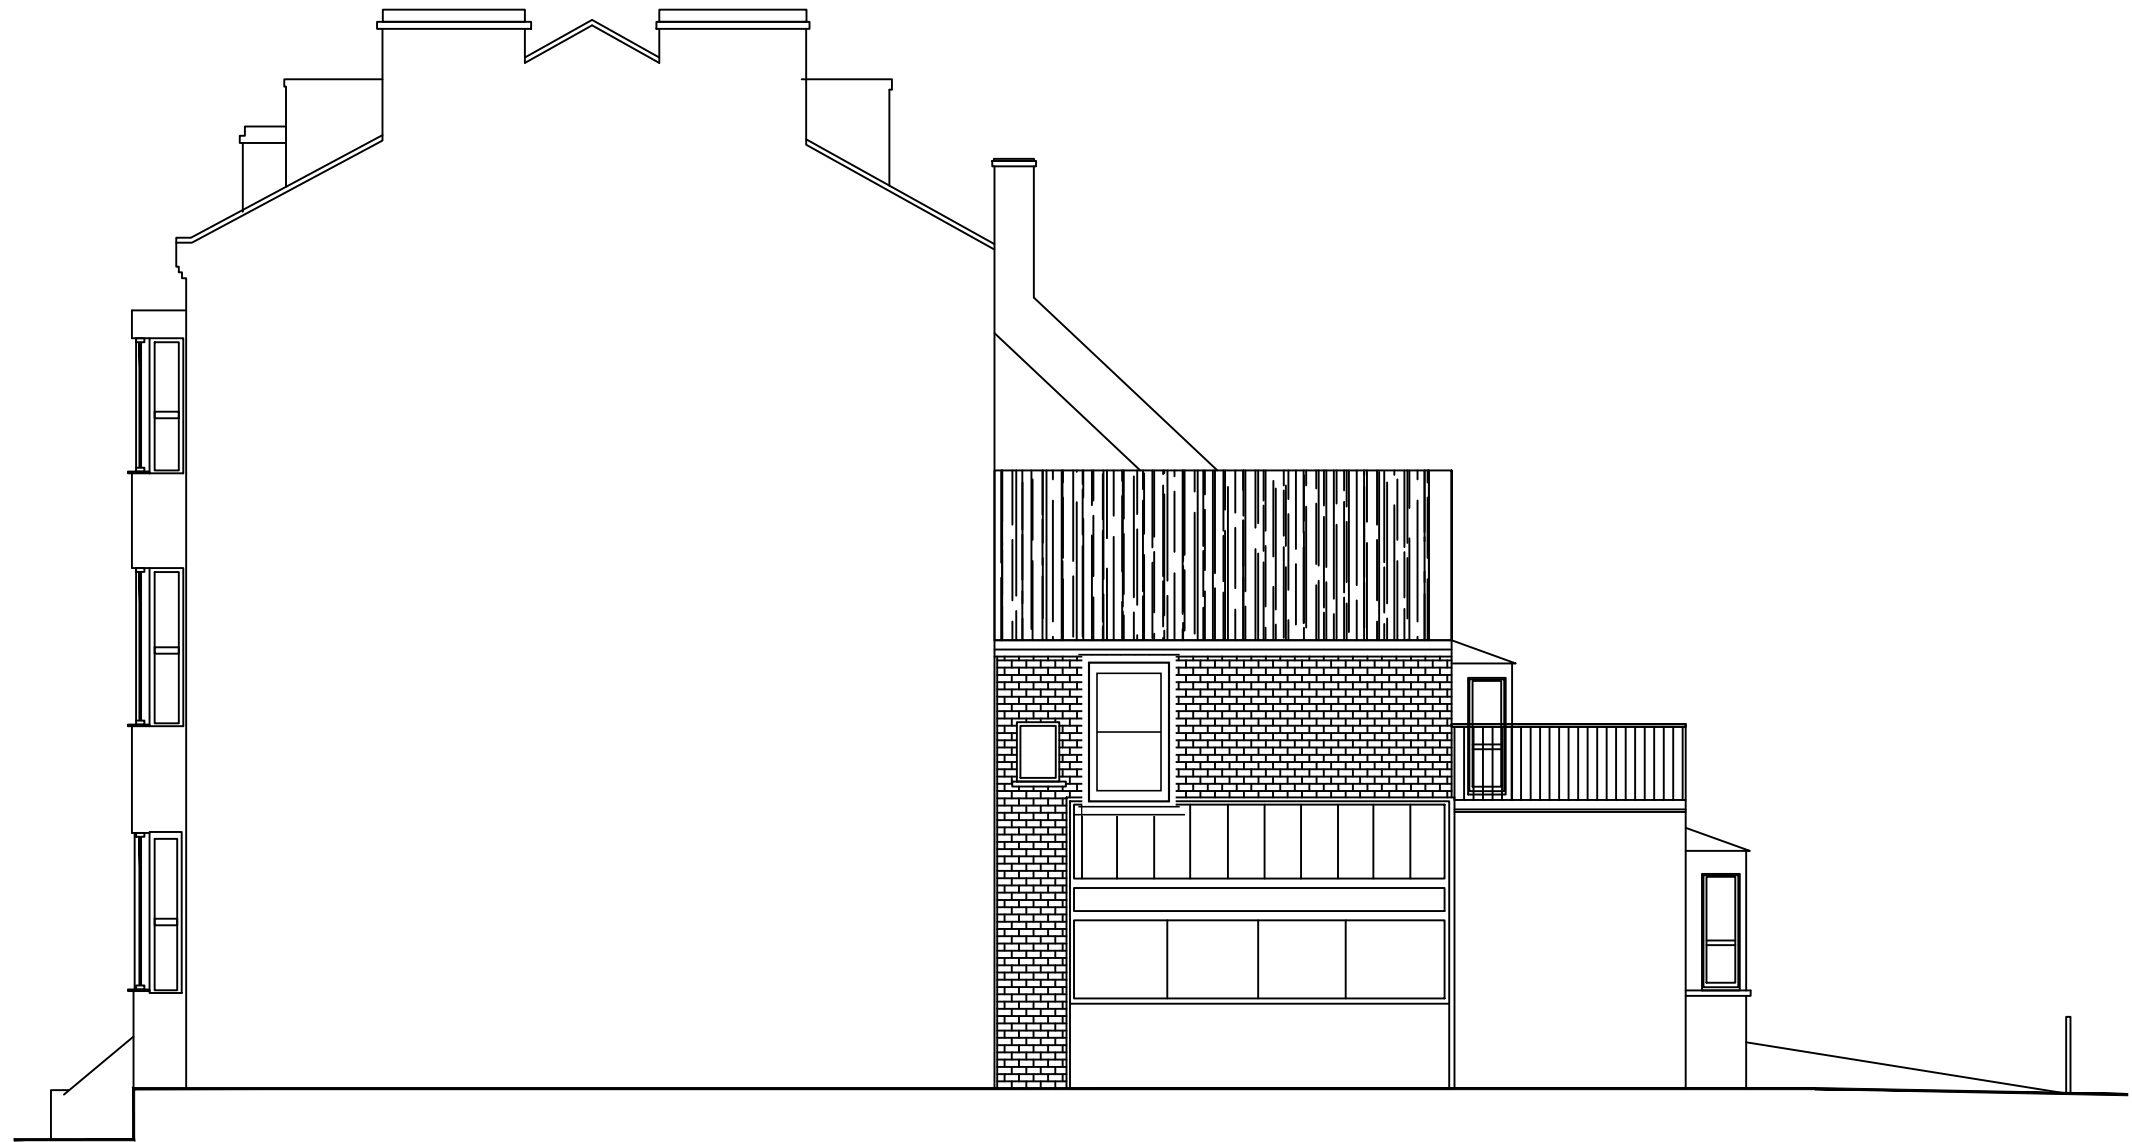

1 EXISTING SIDE WALL ELEVATION


Scale: 1:100




Meters @ 1:100 @ A3

Note:

PLANNING PERMISSION	Date: 29/03/2026	Client: KAREN CONRON	Plot Date: issue Date			Site Location:		REV	DATE	NOTES	VERTEX VISION STUDIO ARCHITECTURE ENGINEERING vertexvisionarchitect@gmail.com
PROJECT TITLE: THE WORKS COMPRISE A PROPOSED SECOND-FLOOR EXTENSION TO PROVIDE A SMALL OFFICE SPACE, ALONG WITH A GROUND FLOOR EXTENSION SUBJECT TO RENEWED PLANNING APPROVAL.	Scale: As Shown		Issue:			24 Savernake Rd, London NW3 2LG, UK					
	Drawing Number:		1st	2nd	3rd	Drawing Title:					
	A-09					ELEVATIONS					

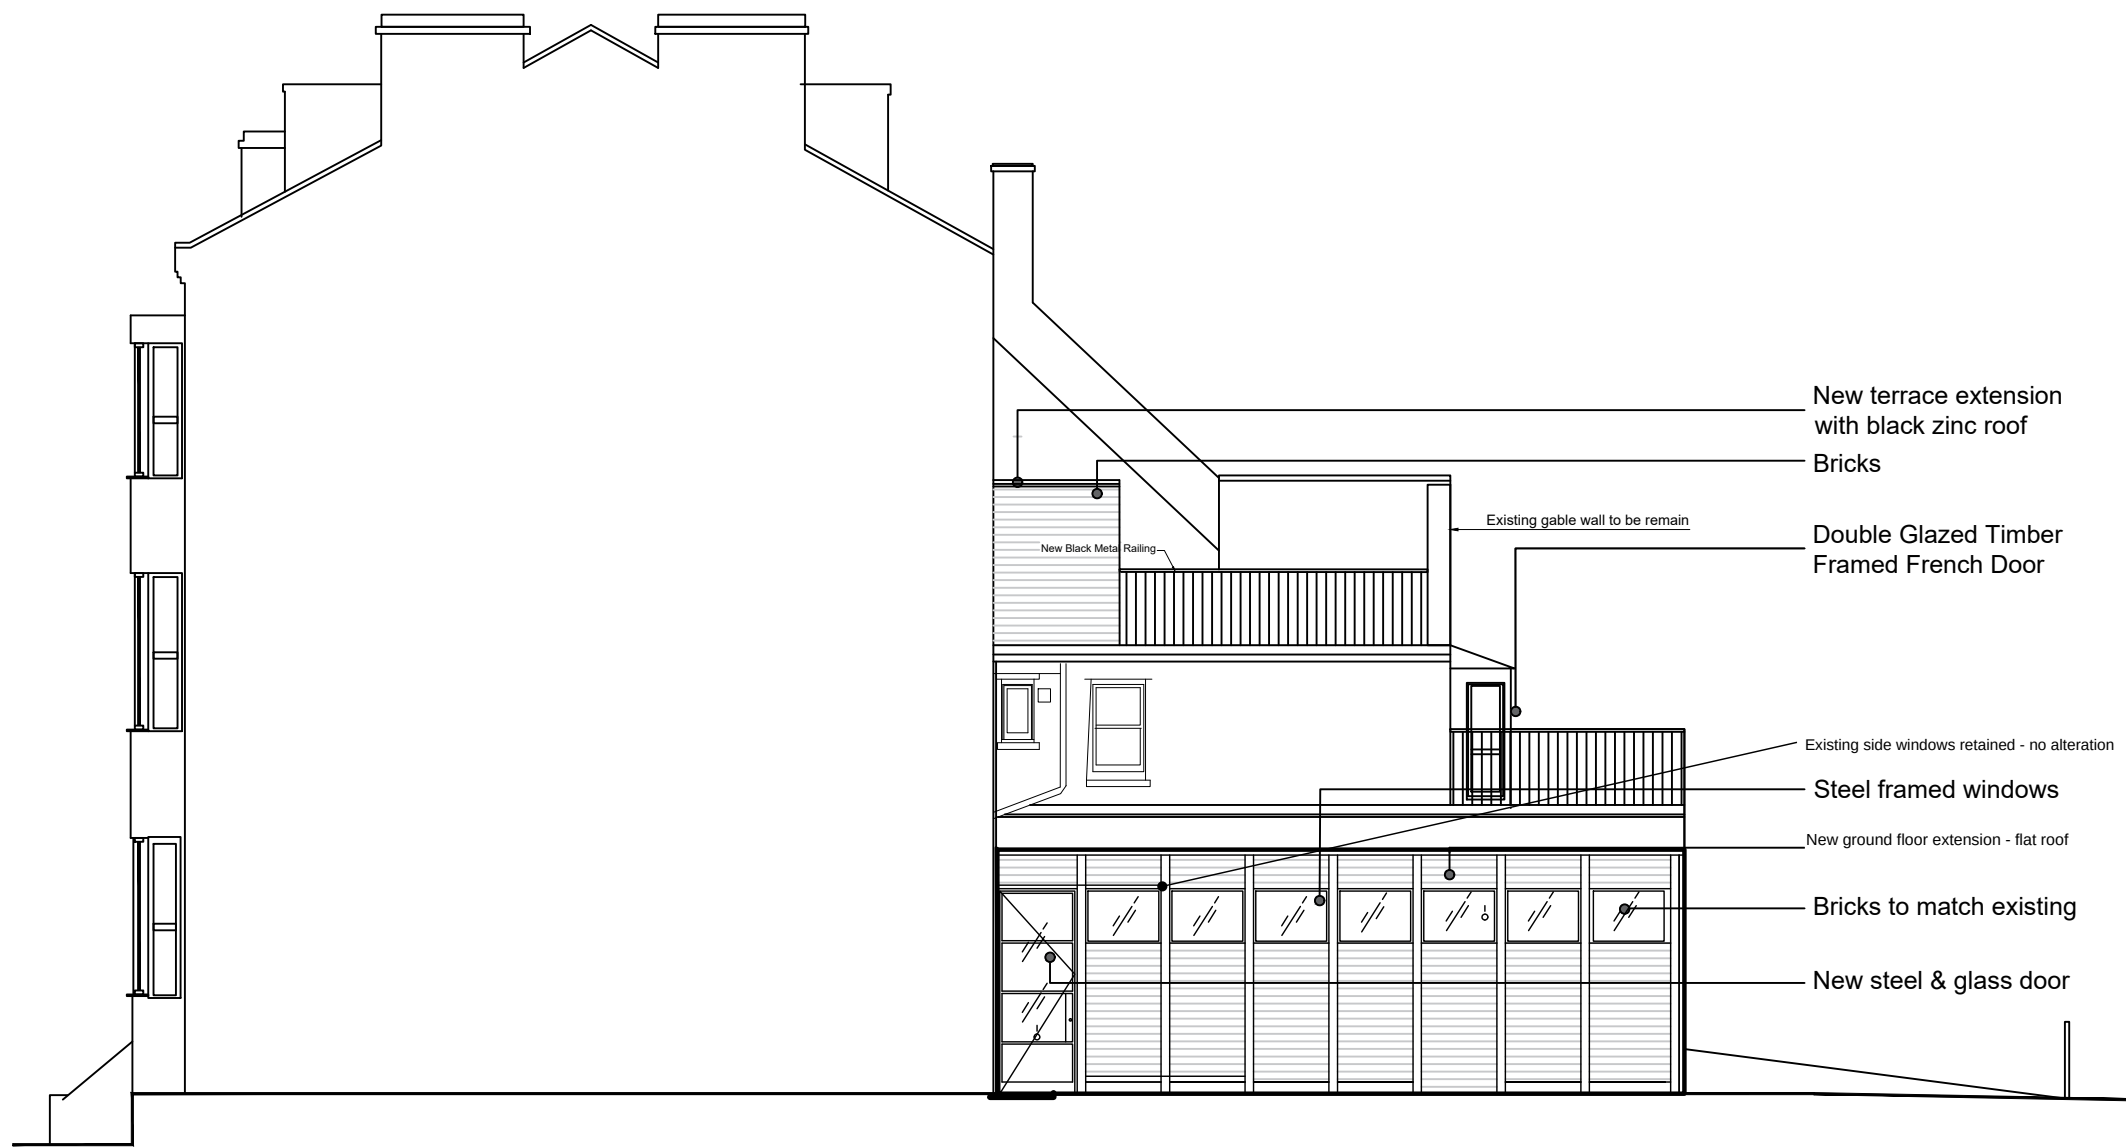

1 PROPOSED SIDE WALL ELEVATION
Scale: 1:100

 

Note:

PLANNING PERMISSION		Date: 29/03/2026	Client: KAREN CONRON	Plot Date:		issue Date		Site Location:		REV A	DATE 09/09/26	NOTES Flat roof clarified; side windows retained	VERTEX VISION STUDIO ARCHITECTURE ENGINEERING vertexvisionarchitect@gmail.com
PROJECT TITLE:		Scale: As Shown		Issue:			24 Savernake Rd, London NW3 2LG, UK						
THE WORKS COMPRISE A PROPOSED SECOND-FLOOR EXTENSION TO PROVIDE A SMALL OFFICE SPACE, ALONG WITH A GROUND FLOOR EXTENSION SUBJECT TO RENEWED PLANNING APPROVAL.		Drawing Number:		1st	2nd	3rd	Drawing Title:						
		A-10					ELEVATIONS						