REAR ELEVATION 1:50

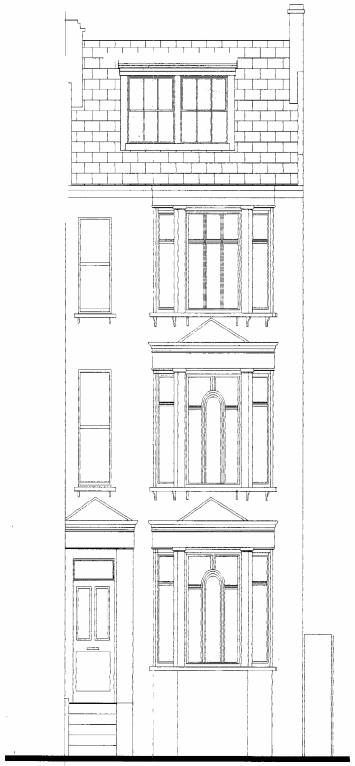

FRONT ELEVATION 1:50

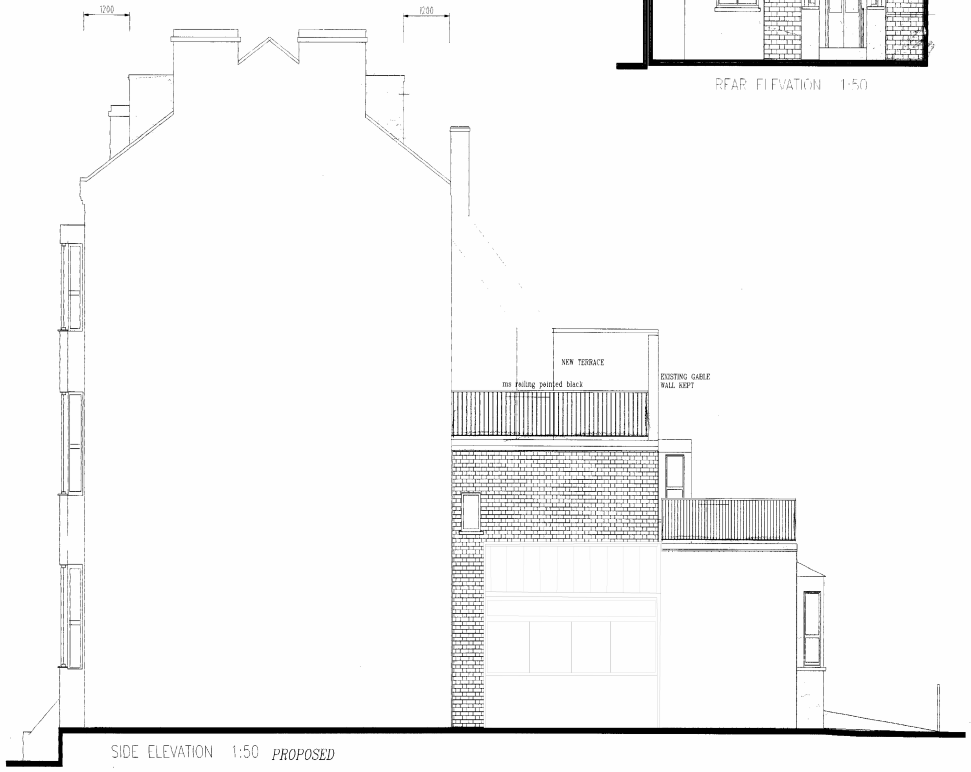

SIDE ELEVATION 1:50 *PROPOSED*

Proposed Side, Front and Rear Elevations

24 Savernake Road for Karen Conron

Scale 1:100 @A3

March 2025 DRG no: 250425FRS02