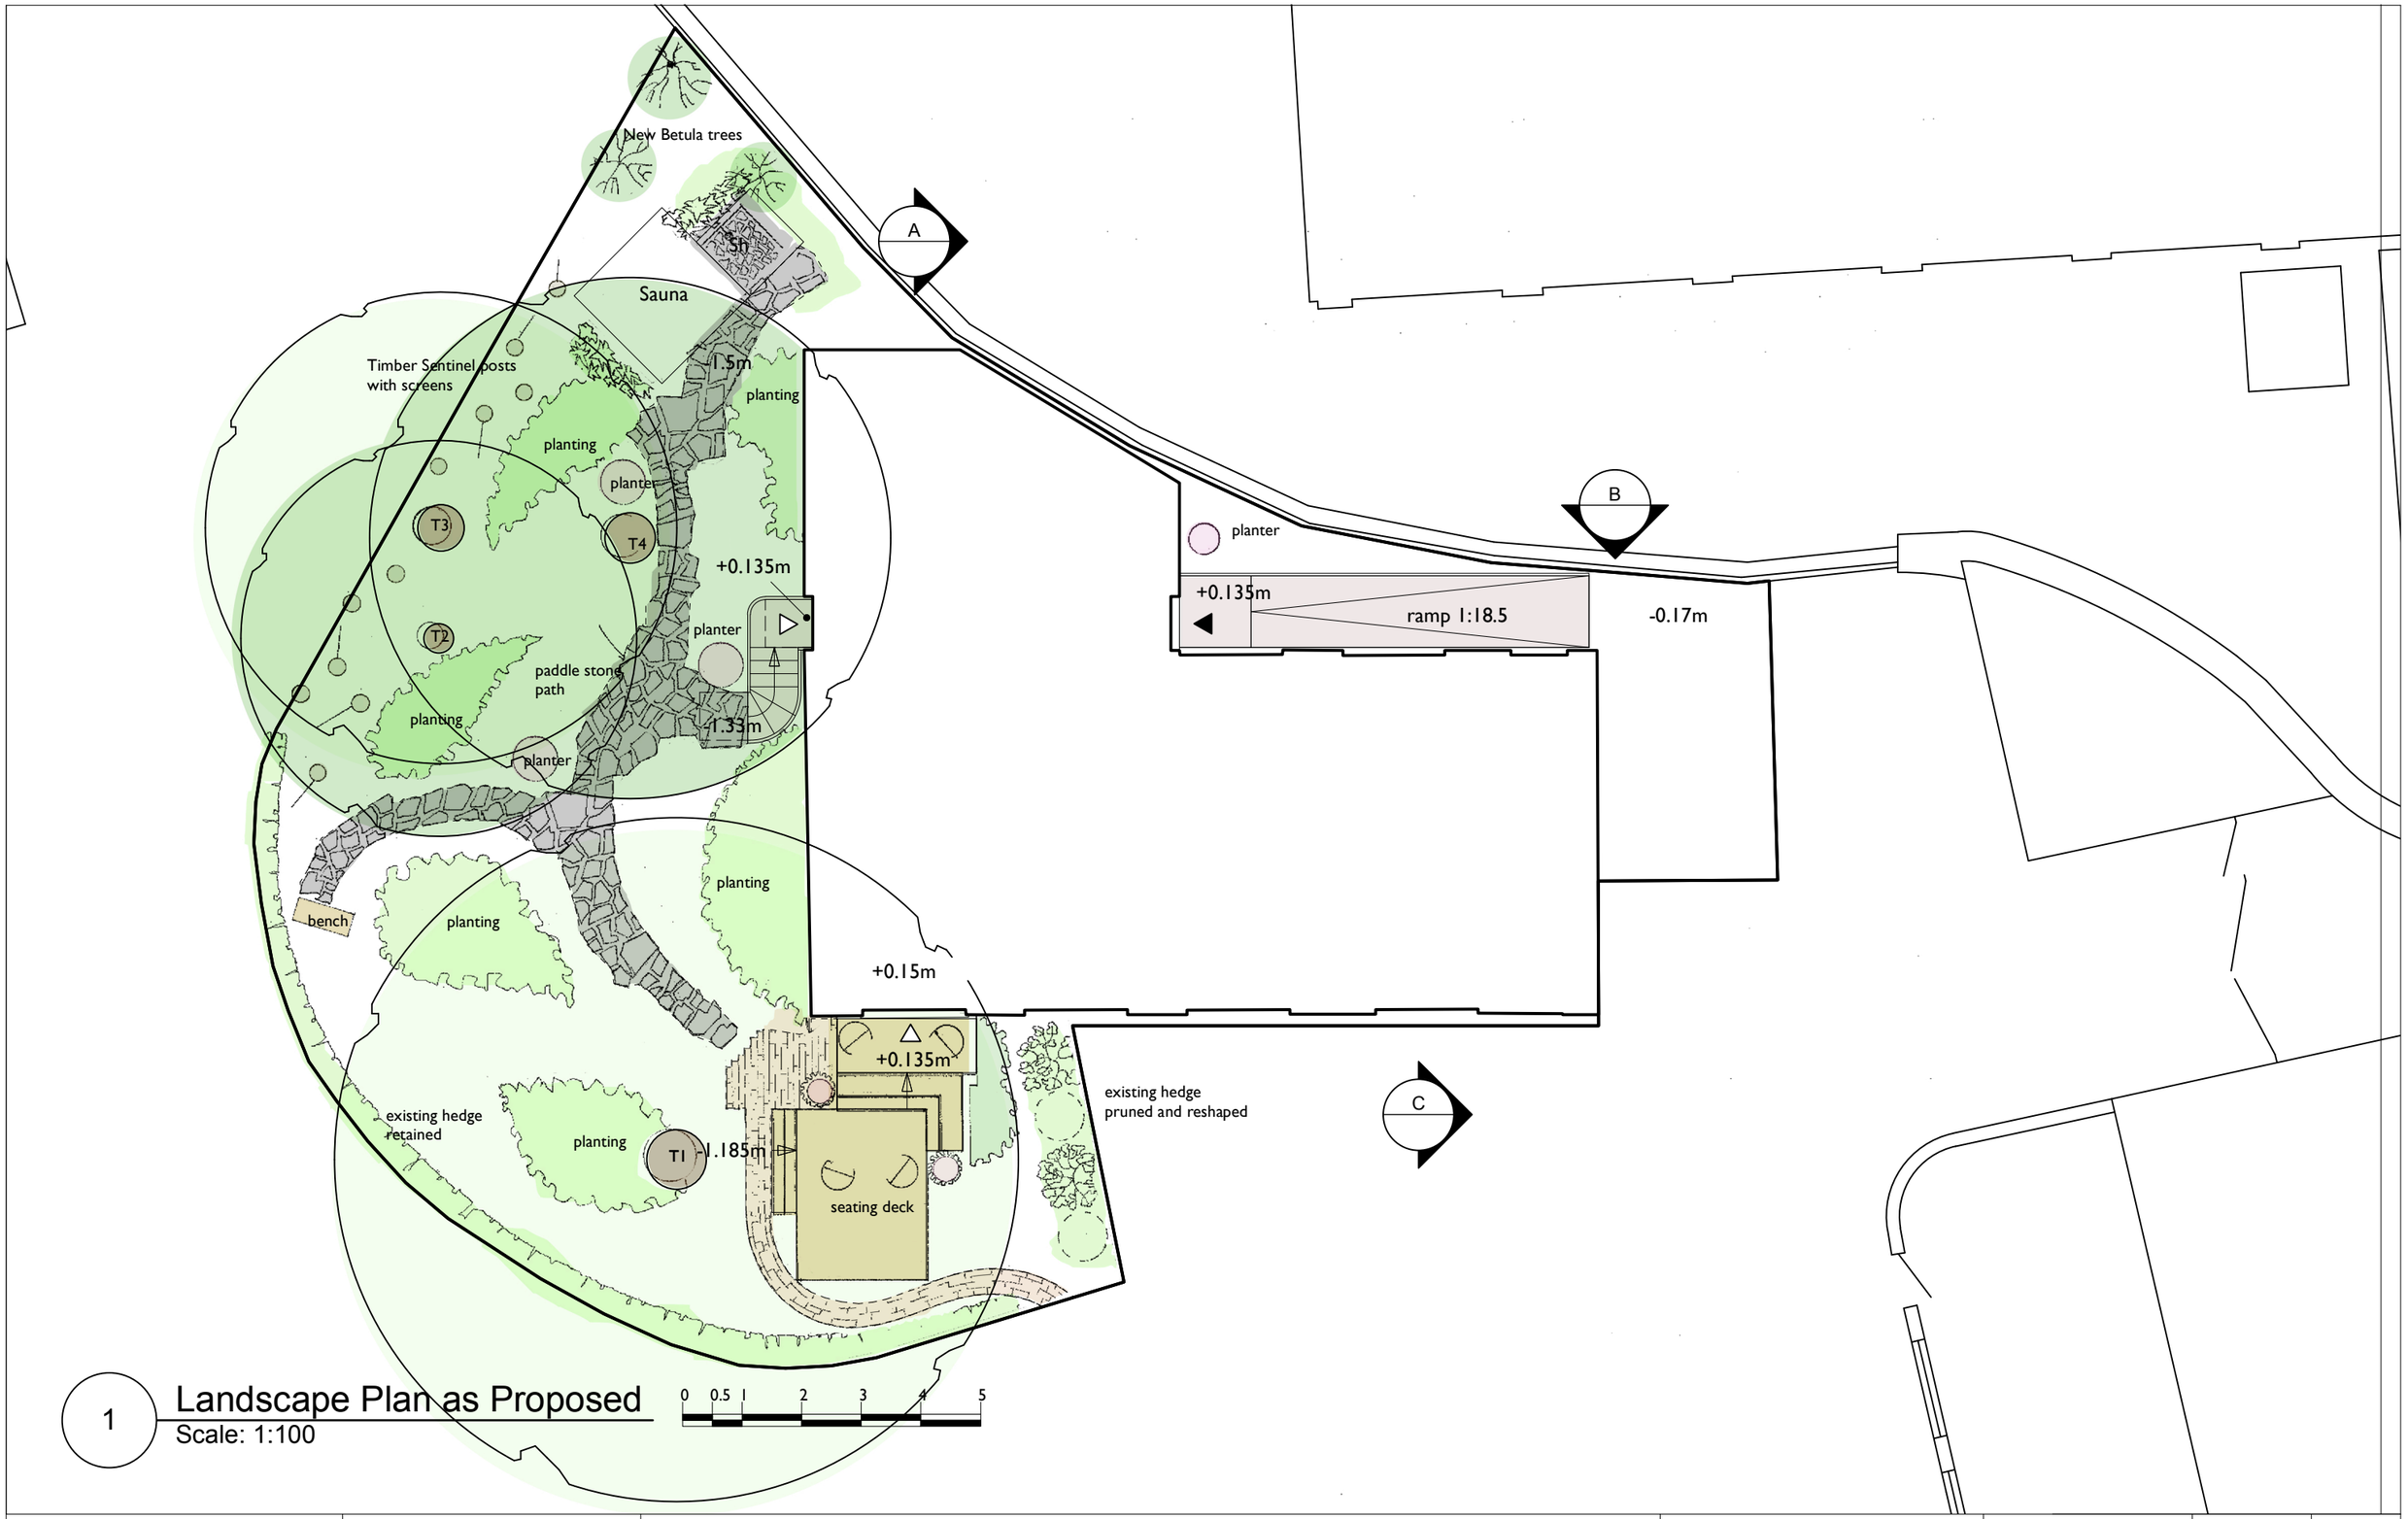

1 Landscape Plan as Proposed
Scale: 1:100

190925	Issued for planning approval	PL0	
Date:	Description:	Rev:	

DO NOT SCALE FROM THIS DRAWING
THIS DRAWING IS COPYRIGHT

DRAWING STATUS:
ISSUED FOR APPROVAL
issued only for purpose indicated

NOTES:

Jonathan Dawes Architect
77 Sydney Road
London N10 2LY

m 07748 967717
e dawes_jo@icloud.com

PROJECT: 4 Connaught Mews House NW3 2NW	Scale: 1:100@ A3	Drawn By: jd
DRAWING TITLE: Landscape Plan as Proposed	Date: 110825	Checked By: jd
	Dwg No: 102/ 202	Rev: PL0