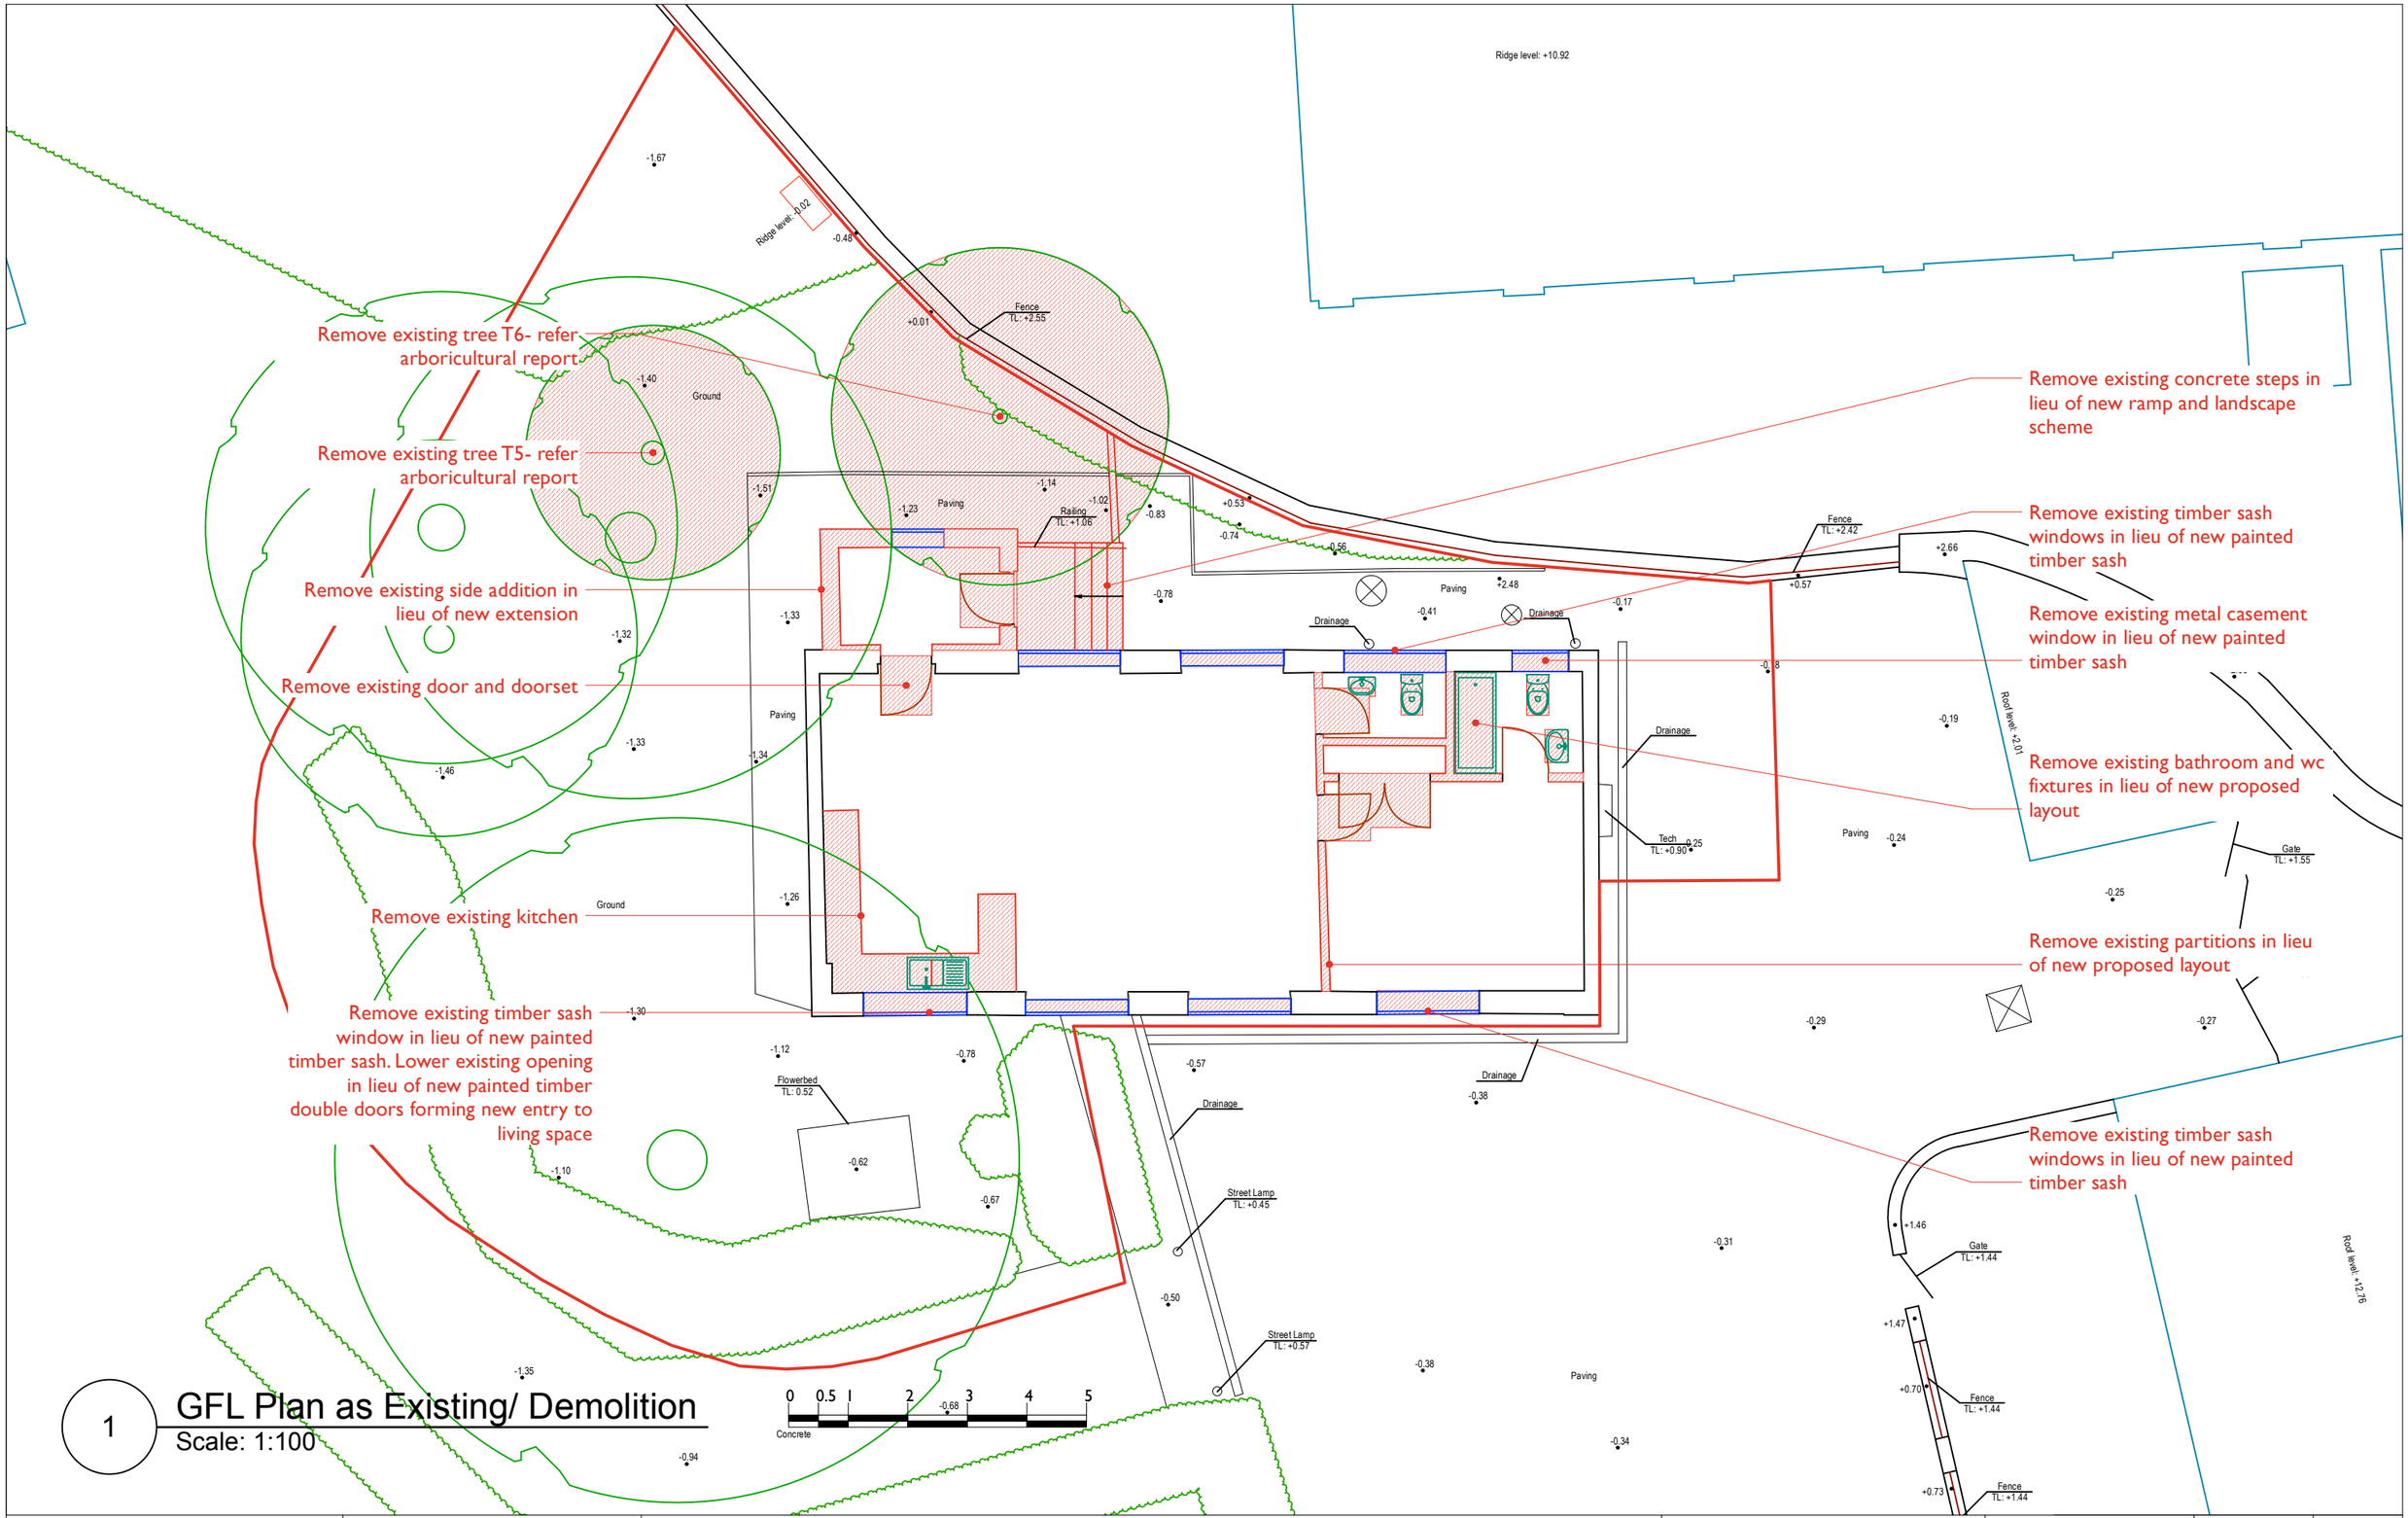

1

GFL Plan as Existing/ Demolition

Scale: 1:100

190925	Issued for planning approval	PL0	
Date:	Description:	Rev:	

DO NOT SCALE FROM THIS DRAWING
THIS DRAWING IS COPYRIGHT

DRAWING STATUS:
ISSUED FOR APPROVAL
issued only for purpose indicated

NOTES:

Jonathan Dawes Architect
77 Sydney Road
London N10 2LY

m 07748 967717
e dawes_jo@icloud.com

PROJECT:
4 Connaught Mews House
NW3 2NW

DRAWING TITLE:
GFL Plan as Existing/ Demolition

Scale:	Drawn By:
1:100@ A3	jd
Date:	Checked By:
070225	jd
Dwg No:	Rev:
102/ 100	PL0