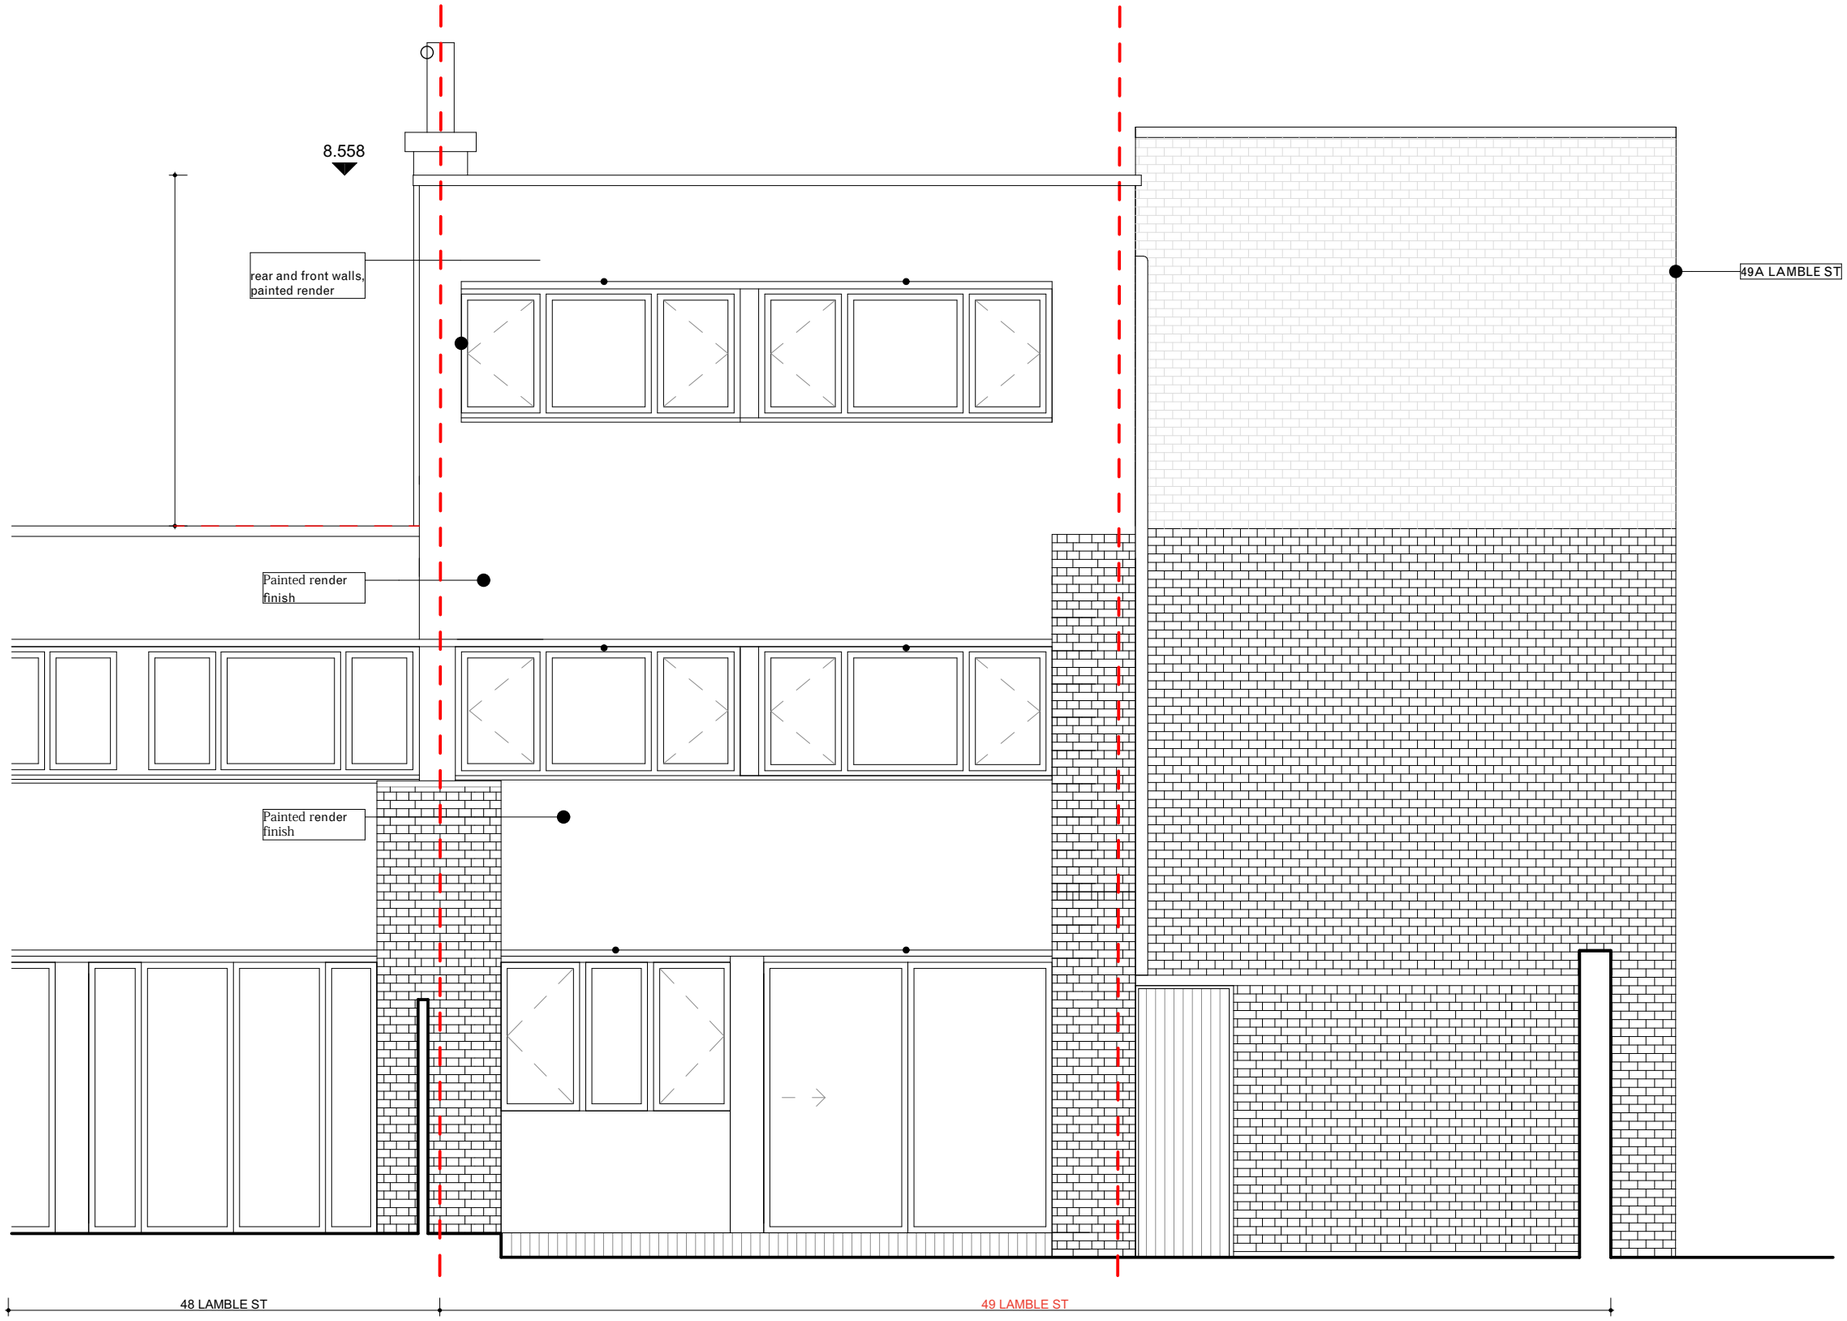

1
209
REAR ELEVATION AS PROPOSED
Scale 1:50

0 5M

GENERAL NOTES

- THIS DRAWINGS IS NOT TO BE SCALED
- FIGURED DIMENSIONS TO TAKE PREFERENCE TO SCALED DIMENSIONS
- ALL CONTRACTORS WORK TO COMPLY WITH THE LATEST CODES OF PRACTICE AND TO BE THE ENTIRE SATISTICATION OF LOCAL AUTHIPRITIES
- ANY DISCREPANCIES TO BE REPORTED TO THE ARCHITECT BEFORE COMMENCING
- THE CONTRACTOR IS TO VERIFT ALL LEVELS, DIMENSIONS AND BUILDING LINES BEFORE ANY WORK COMMENCES ON SITE
- ALL SETTING OUT TO BE THE CONTRACTORS ENTIRE RESPONSABILITY
- ALL SERVICES TO BE COORDINATED BY THE CONTRACTOR BEFORE COMMERCING
- THE CONTRACTOR IS RESPONSIBLE FOR ANY SITE VISITS BY LOCAL AUTHORITIES
- READ THERE ARCHITECTURAL DRAWINGS IN CONJUCTION WITH ENGINEERS AND OTHER CONSULTANT DRAWINGS AND DETAIL WHERE APPLICABLE

REVISION NOTES

NO.	DATE	DESCRIPTION
01	10/08/2025	Updated extension

PROJECT TITTLE

49 LAMBLE ST NW5 4AS

DRAWING TITTLE

REAR ELEVATION AS GRANTED

SCALE

1:50 @A3

DRAWING NO.

2109 - 209-RG

DATE

05/12/2025

DRAWN BY

Nayem Mohammad

REVISION

01 02

49 LAMBLE ST NW5 4AS