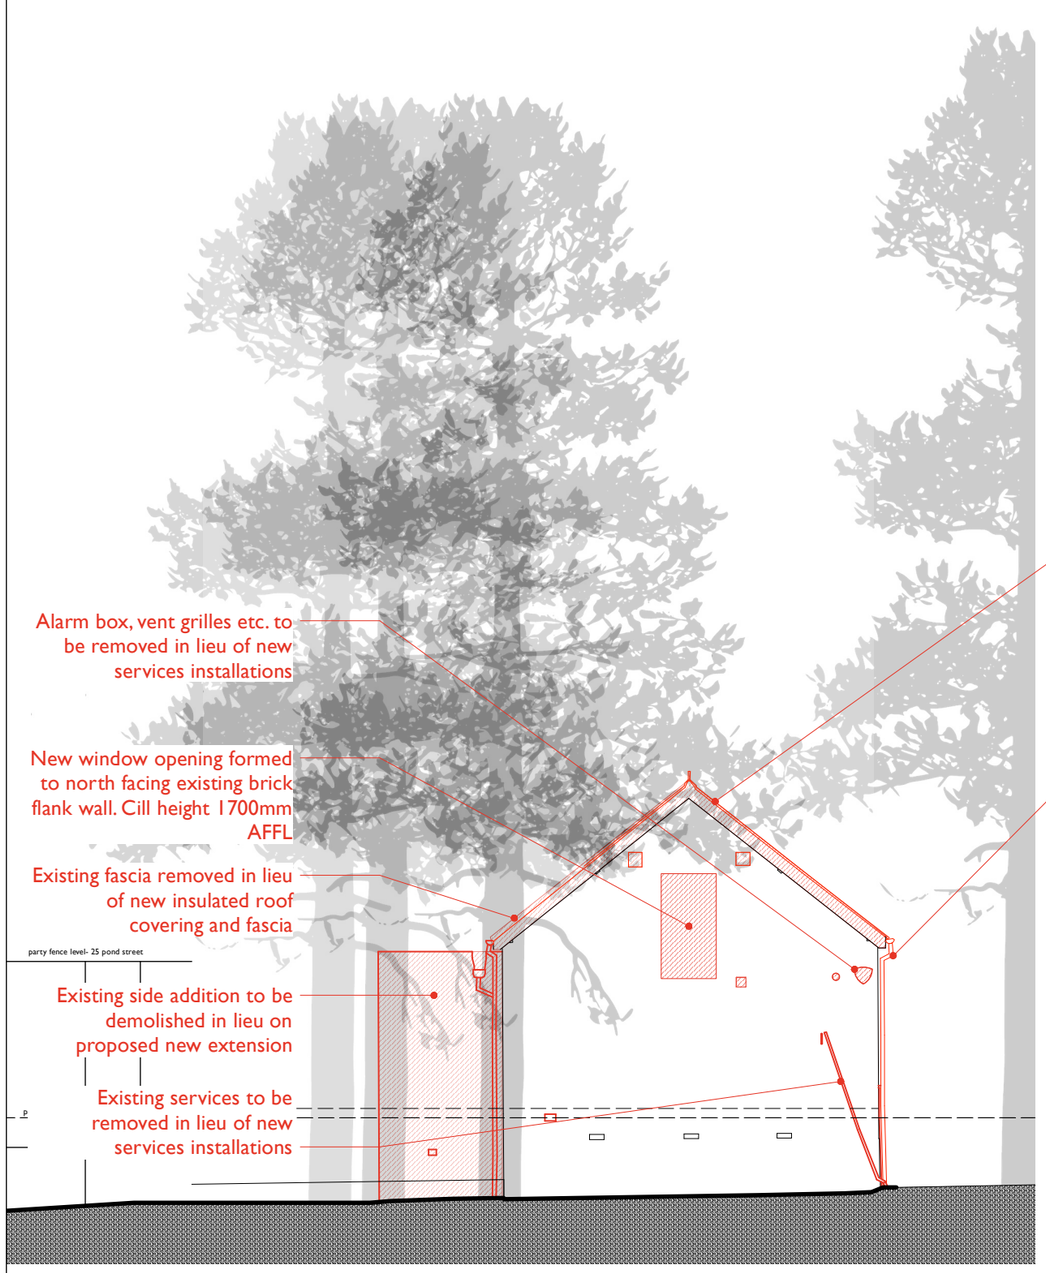

3 North Elevation as Existing/ Demolition
Scale: 1:100

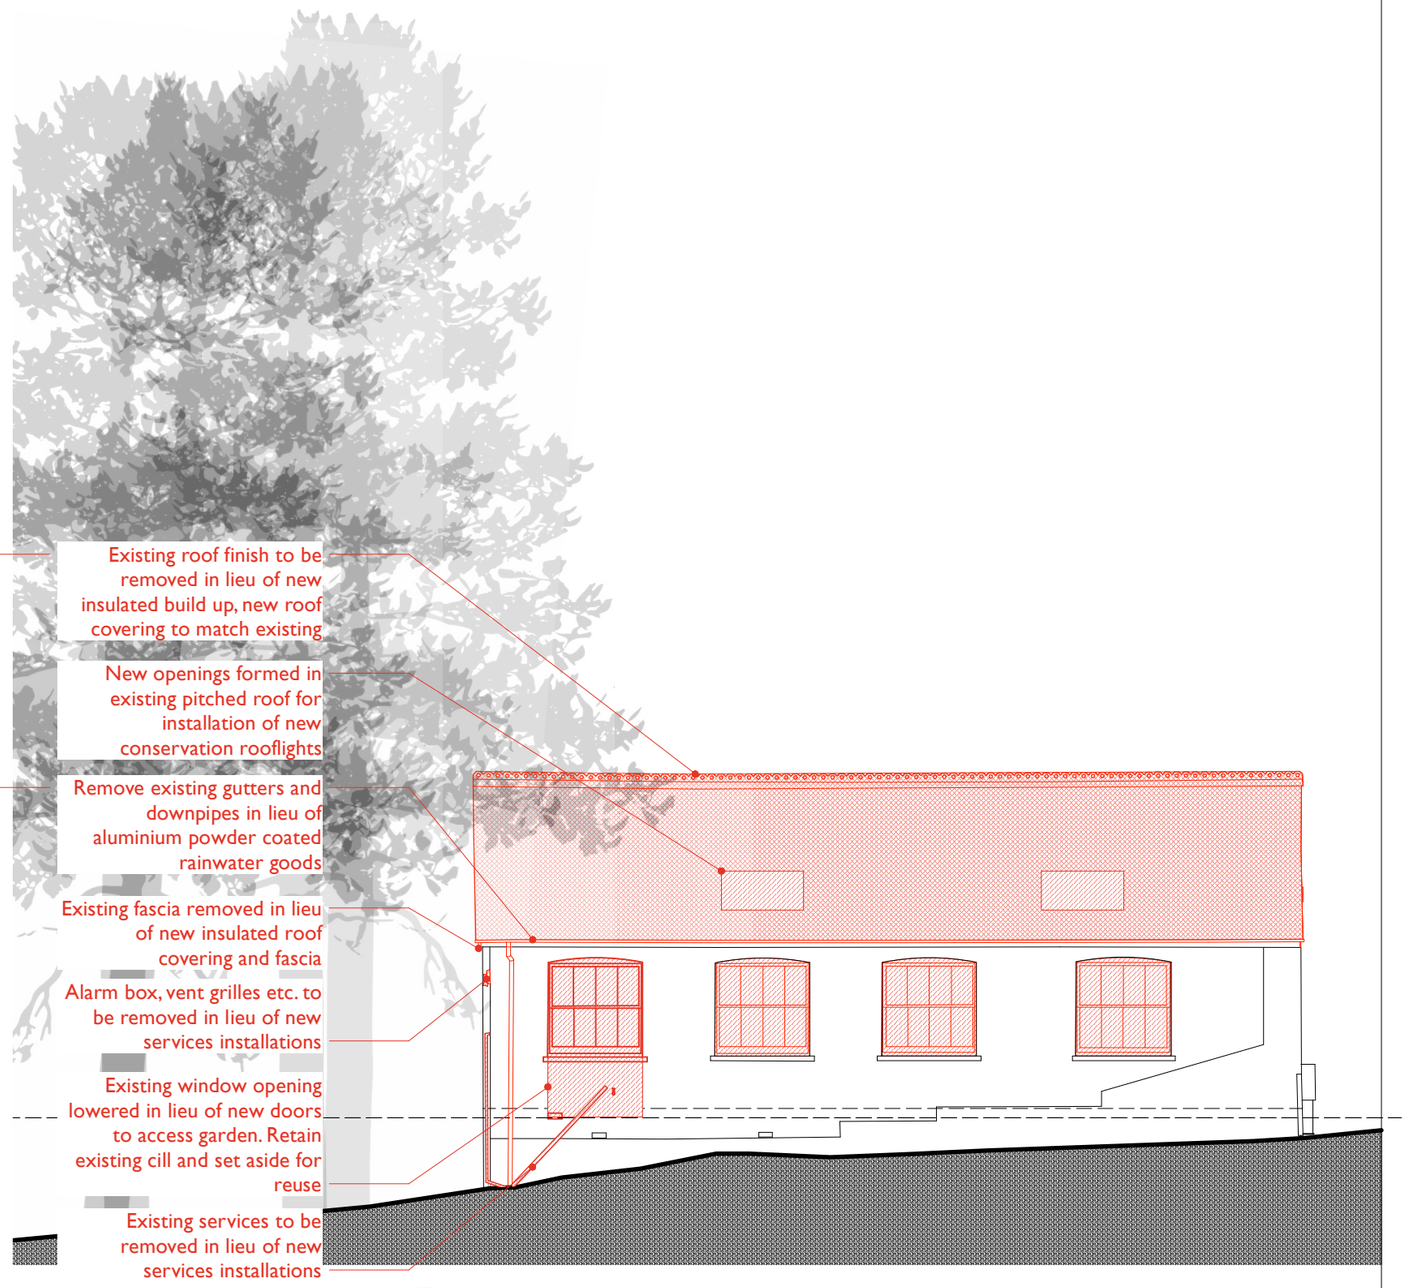

4 West Elevation as Proposed
Scale: 1:100

0 0.5 1 2 3 4 5

	190925 Issued for planning approval PL0	NOTES:	Jonathan Dawes Architect 77 Sydney Road London N10 2LY m 07748 967717 e dawes_jo@icloud.com	PROJECT: 4 Connaught Mews House NW3 2NW	Scale: 1:100@ A3	Drawn By: jd
	Date: Description: Rev:			DRAWING TITLE: Elevations 3 + 4 as Existing/ Demolition	Date: 010425	Checked By: jd
DO NOT SCALE FROM THIS DRAWING THIS DRAWING IS COPYRIGHT	DRAWING STATUS: ISSUED FOR APPROVAL issued only for purpose indicated				Dwg No: 102/ 111	Rev: PL0