


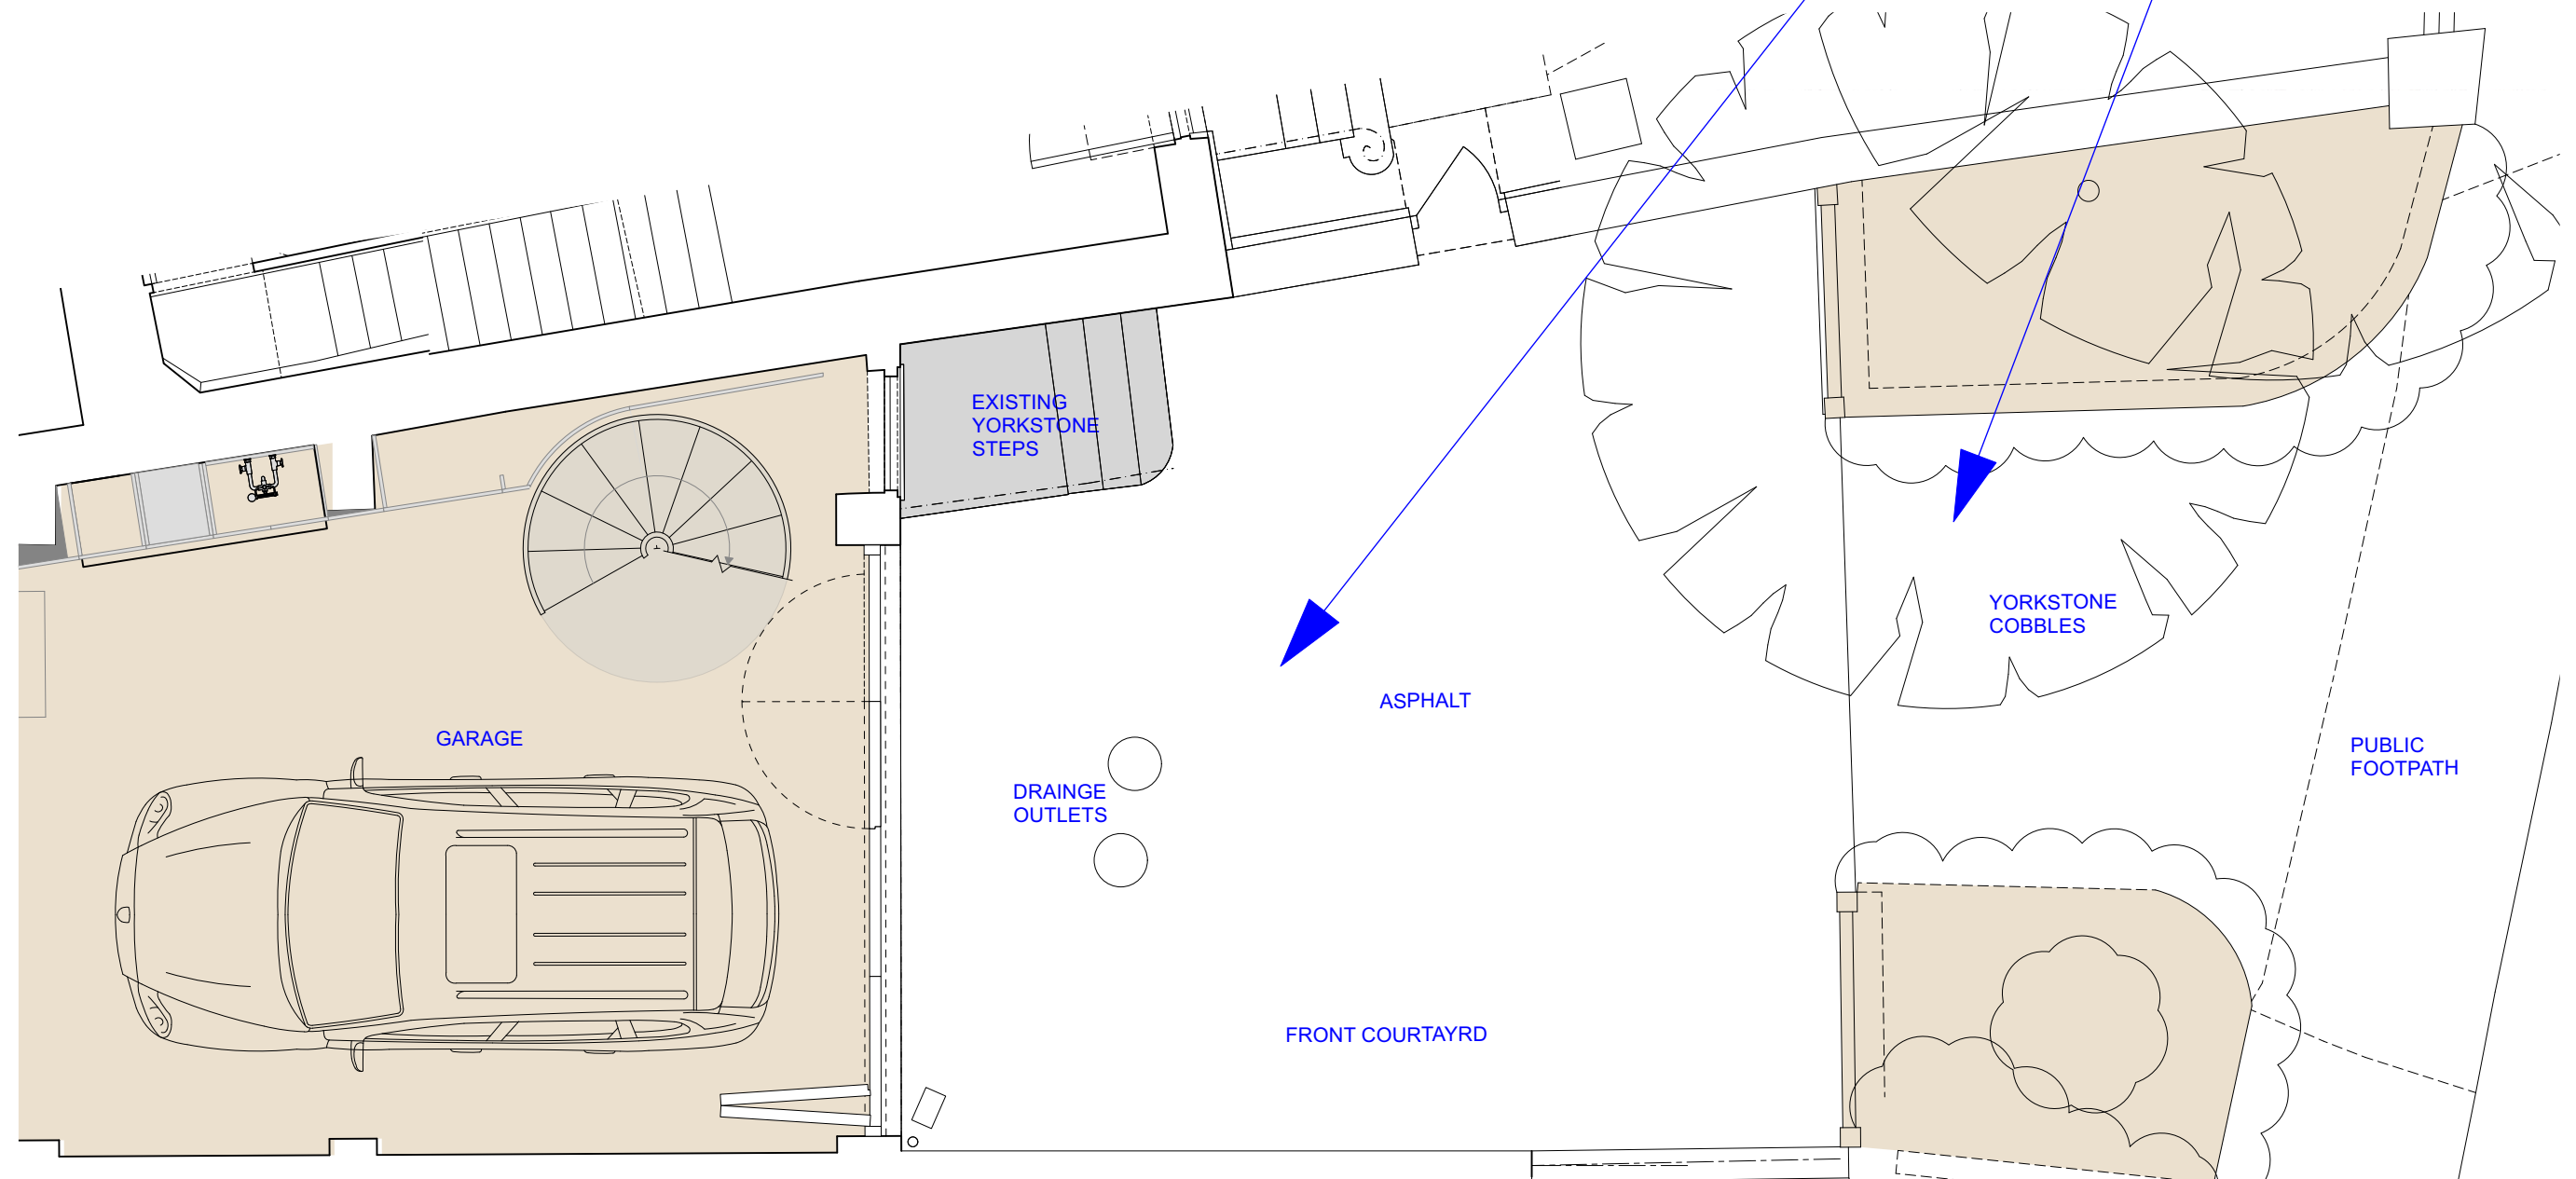


7a PILGRIMS LANE - EXISTING FRONT COURTYARD/GARDEN

7a PILGRIMS LANE NW3 1SJ
 FRONT GARDEN PLAN
 037_7a_EXISTING_SITE.01_260408
 SCALE: 1:50 @ A3



EXAMPLE OF
REFUSE STORE

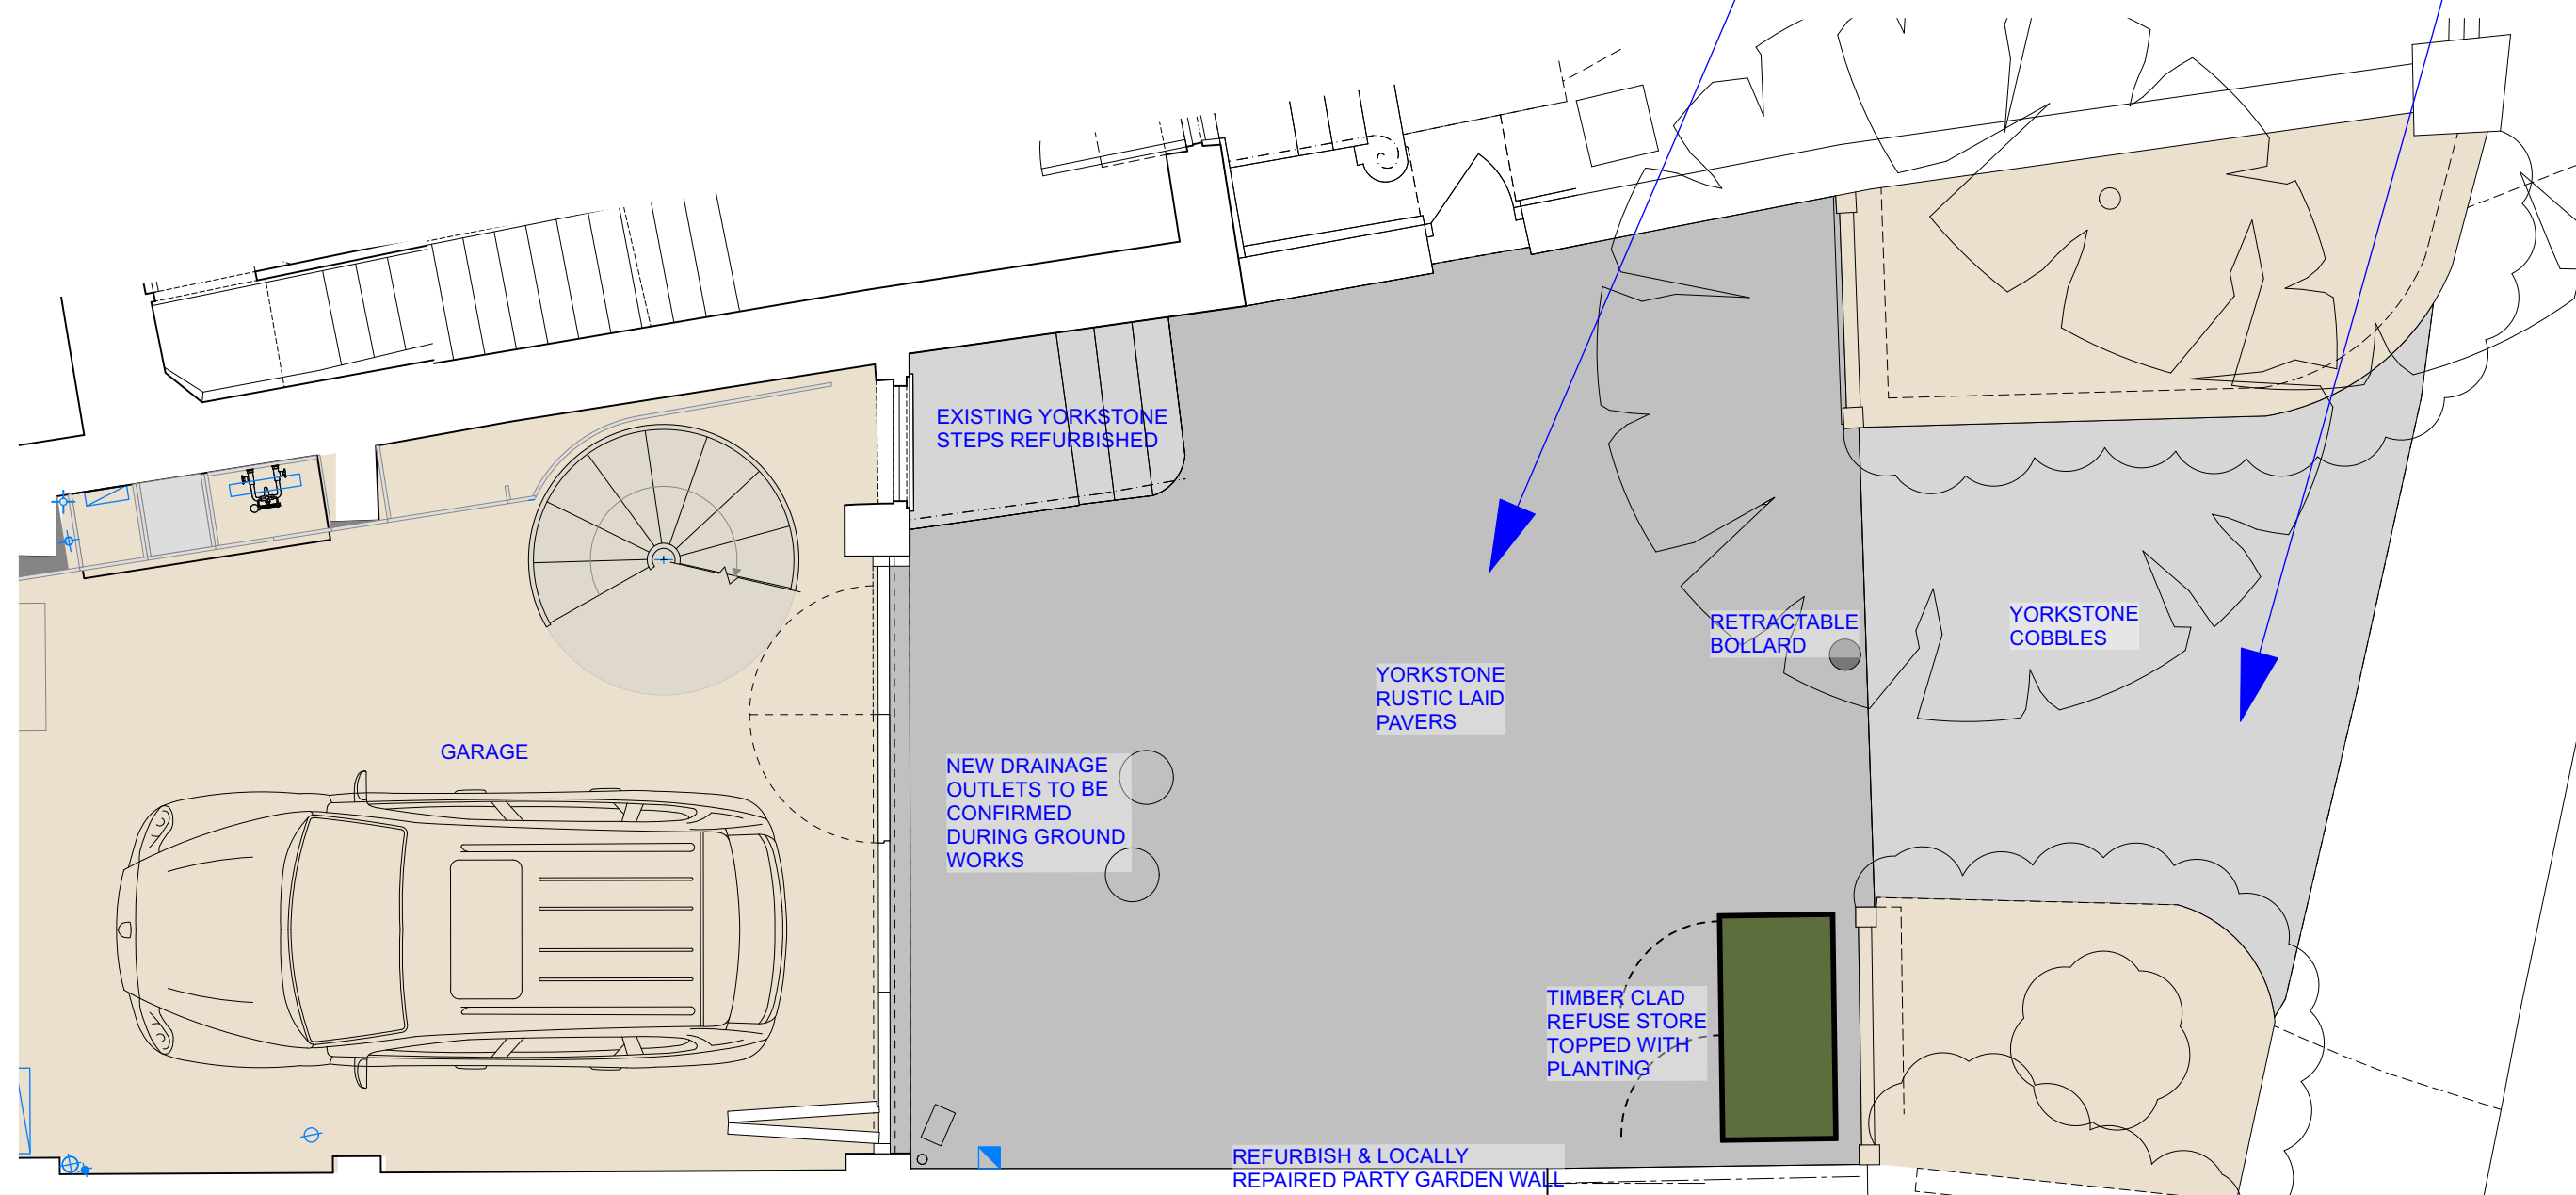



100mm SLAB
50mm GRAVEL
250mm HARDCORE


EXISTING
SECTIONAL
BUILDUP

SCALE 1:10



TRELLIS IN
POOR CONDITION

AREA OF
BLOWN
BRICKWORK

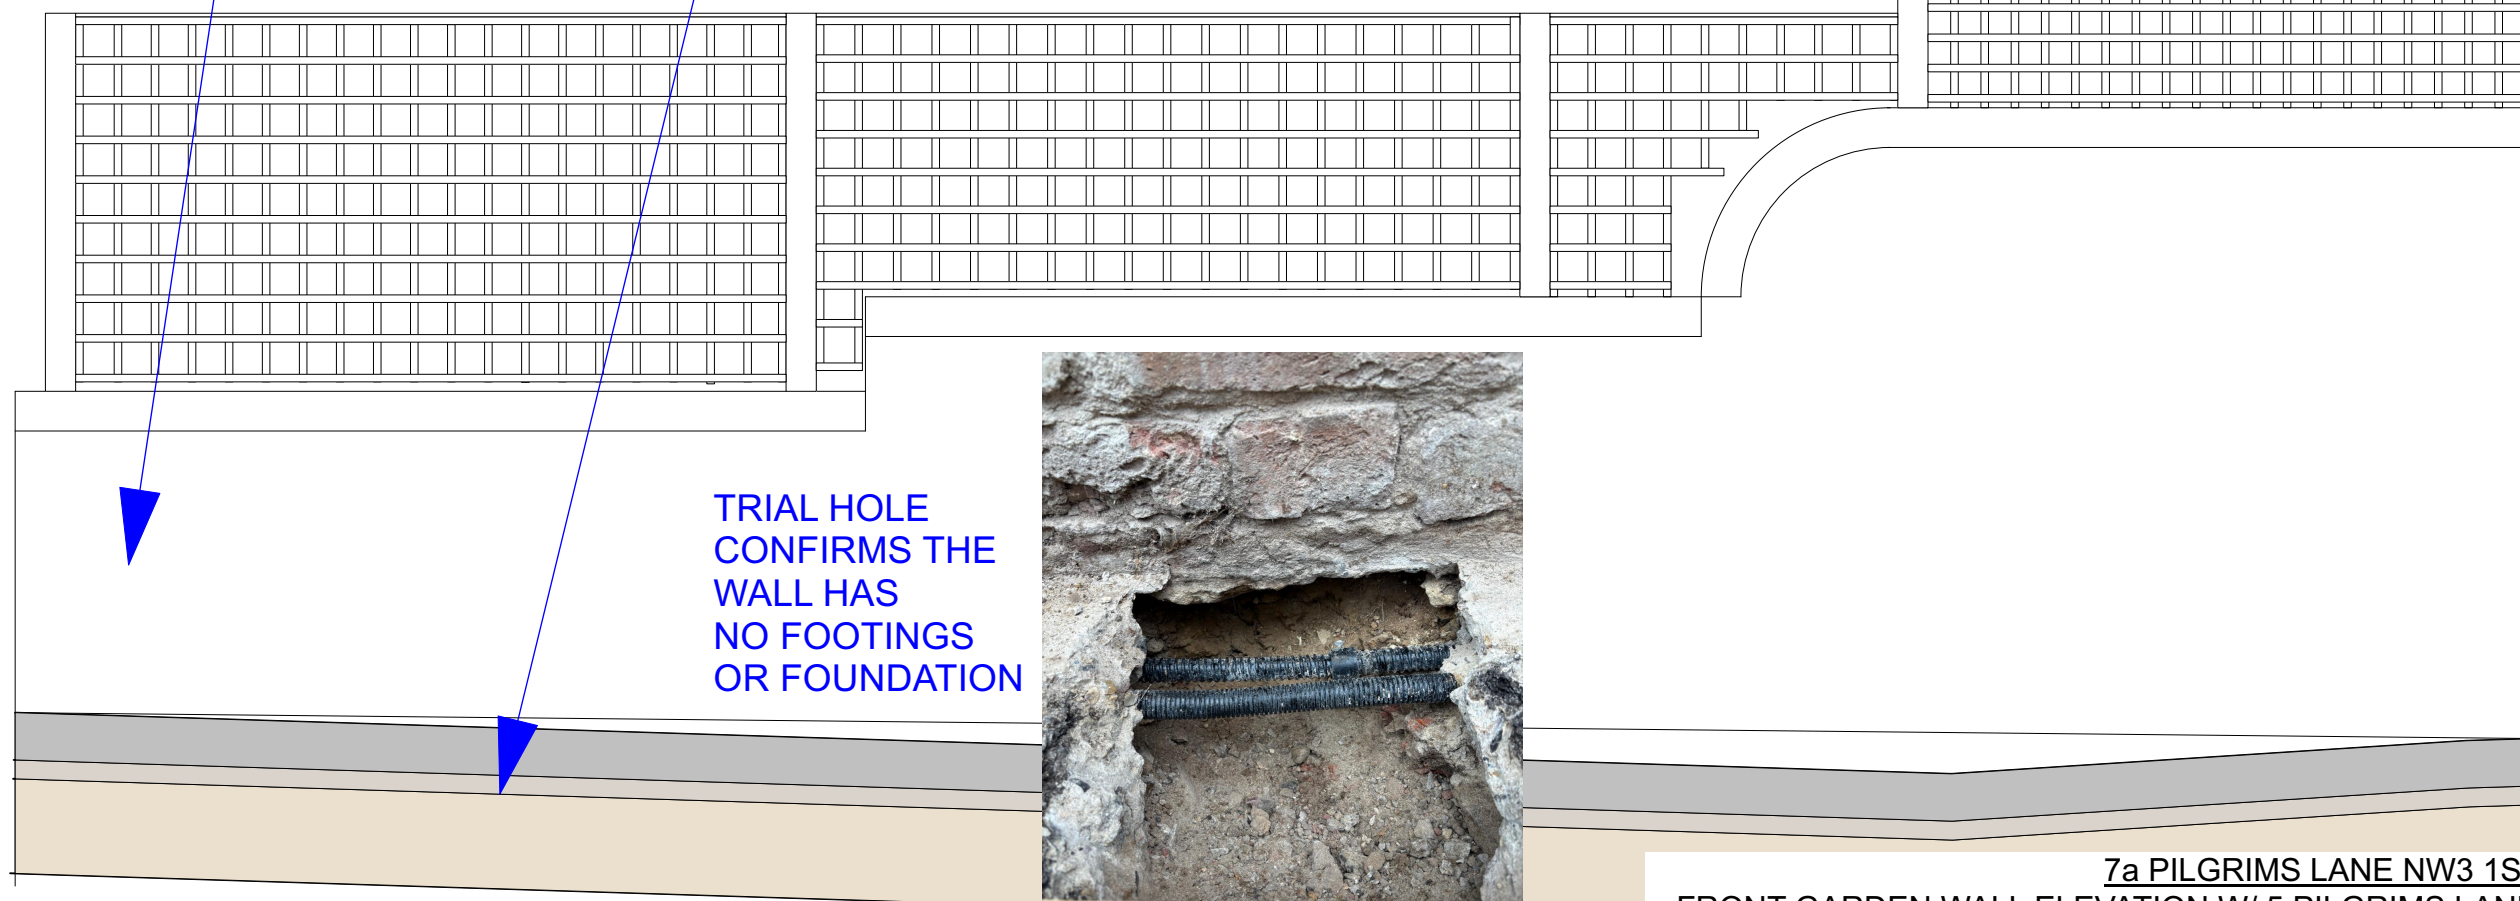

TRIAL HOLE
CONFIRMS THE
WALL HAS
NO FOOTINGS
OR FOUNDATION



7a PILGRIMS LANE - EXISTING FRONT COURTYARD/GARDEN PARTY WALL

7a PILGRIMS LANE NW3 1SJ
FRONT GARDEN WALL ELEVATION W/ 5 PILGRIMS LANE
037_7a_EXISTING_PW.01_260907
SCALE: 1:20 @ A3



EXAMPLE
NEW BIN
STORE
TOPPED
WITH
PLANTER


75mm YORKSTONE PAVERS
50mm STEINTEC TUFFED BED
250mm HARDCORE TO TYPE 1 MOT

PROPOSED
SECTIONAL
BUILDUP

SCALE 1:10



NEW TRELLIS
FIXED TO TOP
OF PARTY WALL

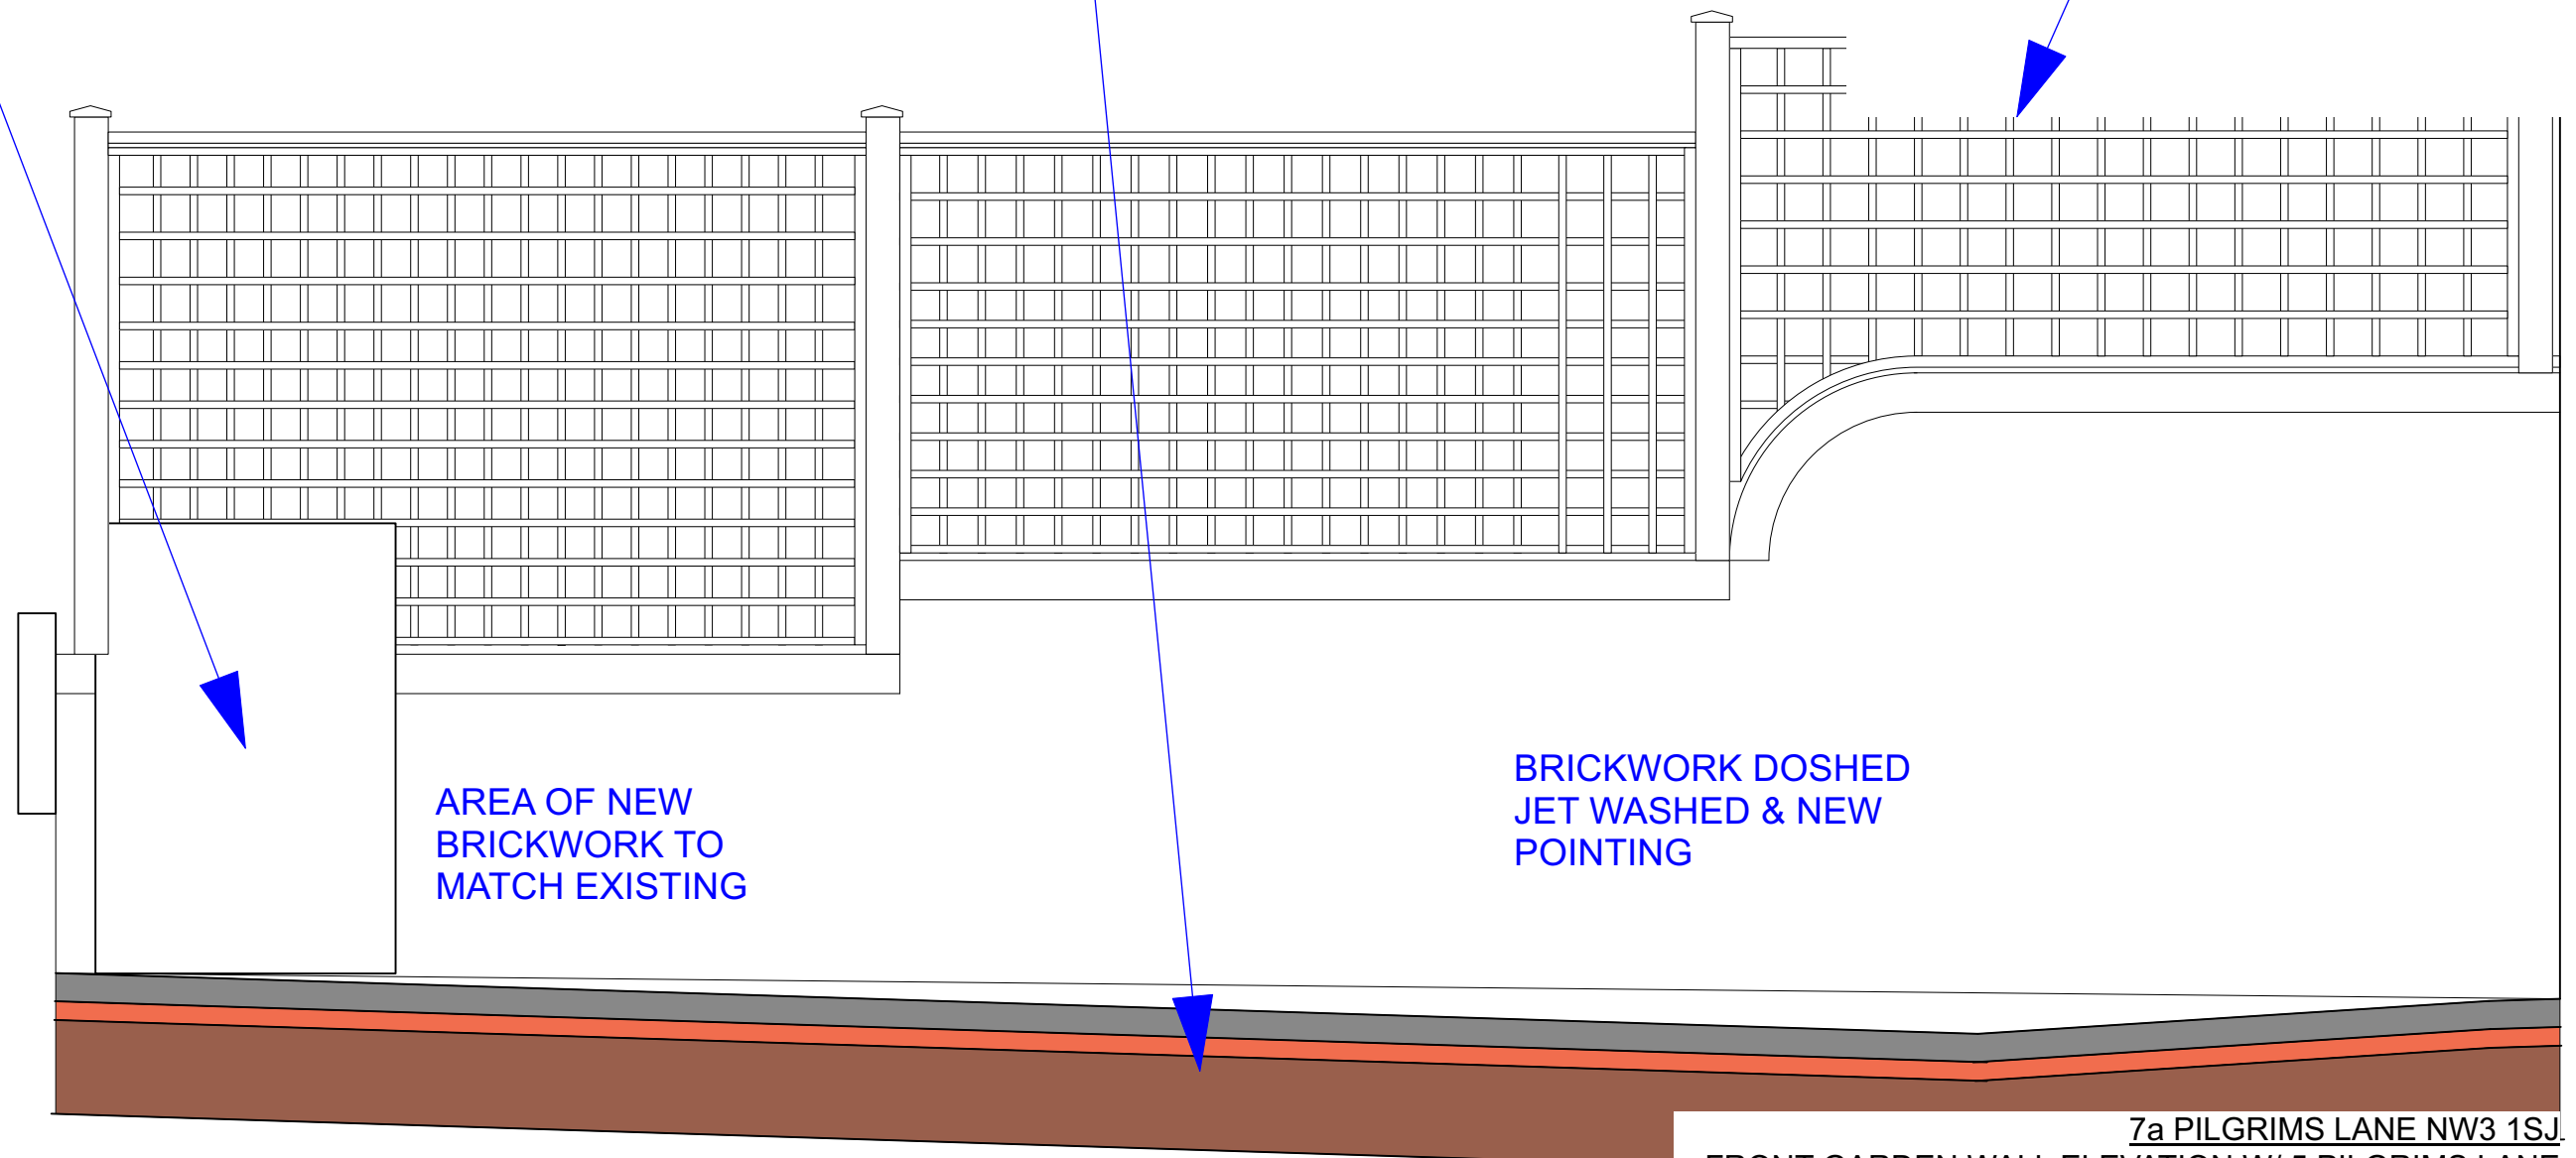

AREA OF NEW
BRICKWORK TO
MATCH EXISTING

BRICKWORK DASHED
JET WASHED & NEW
POINTING