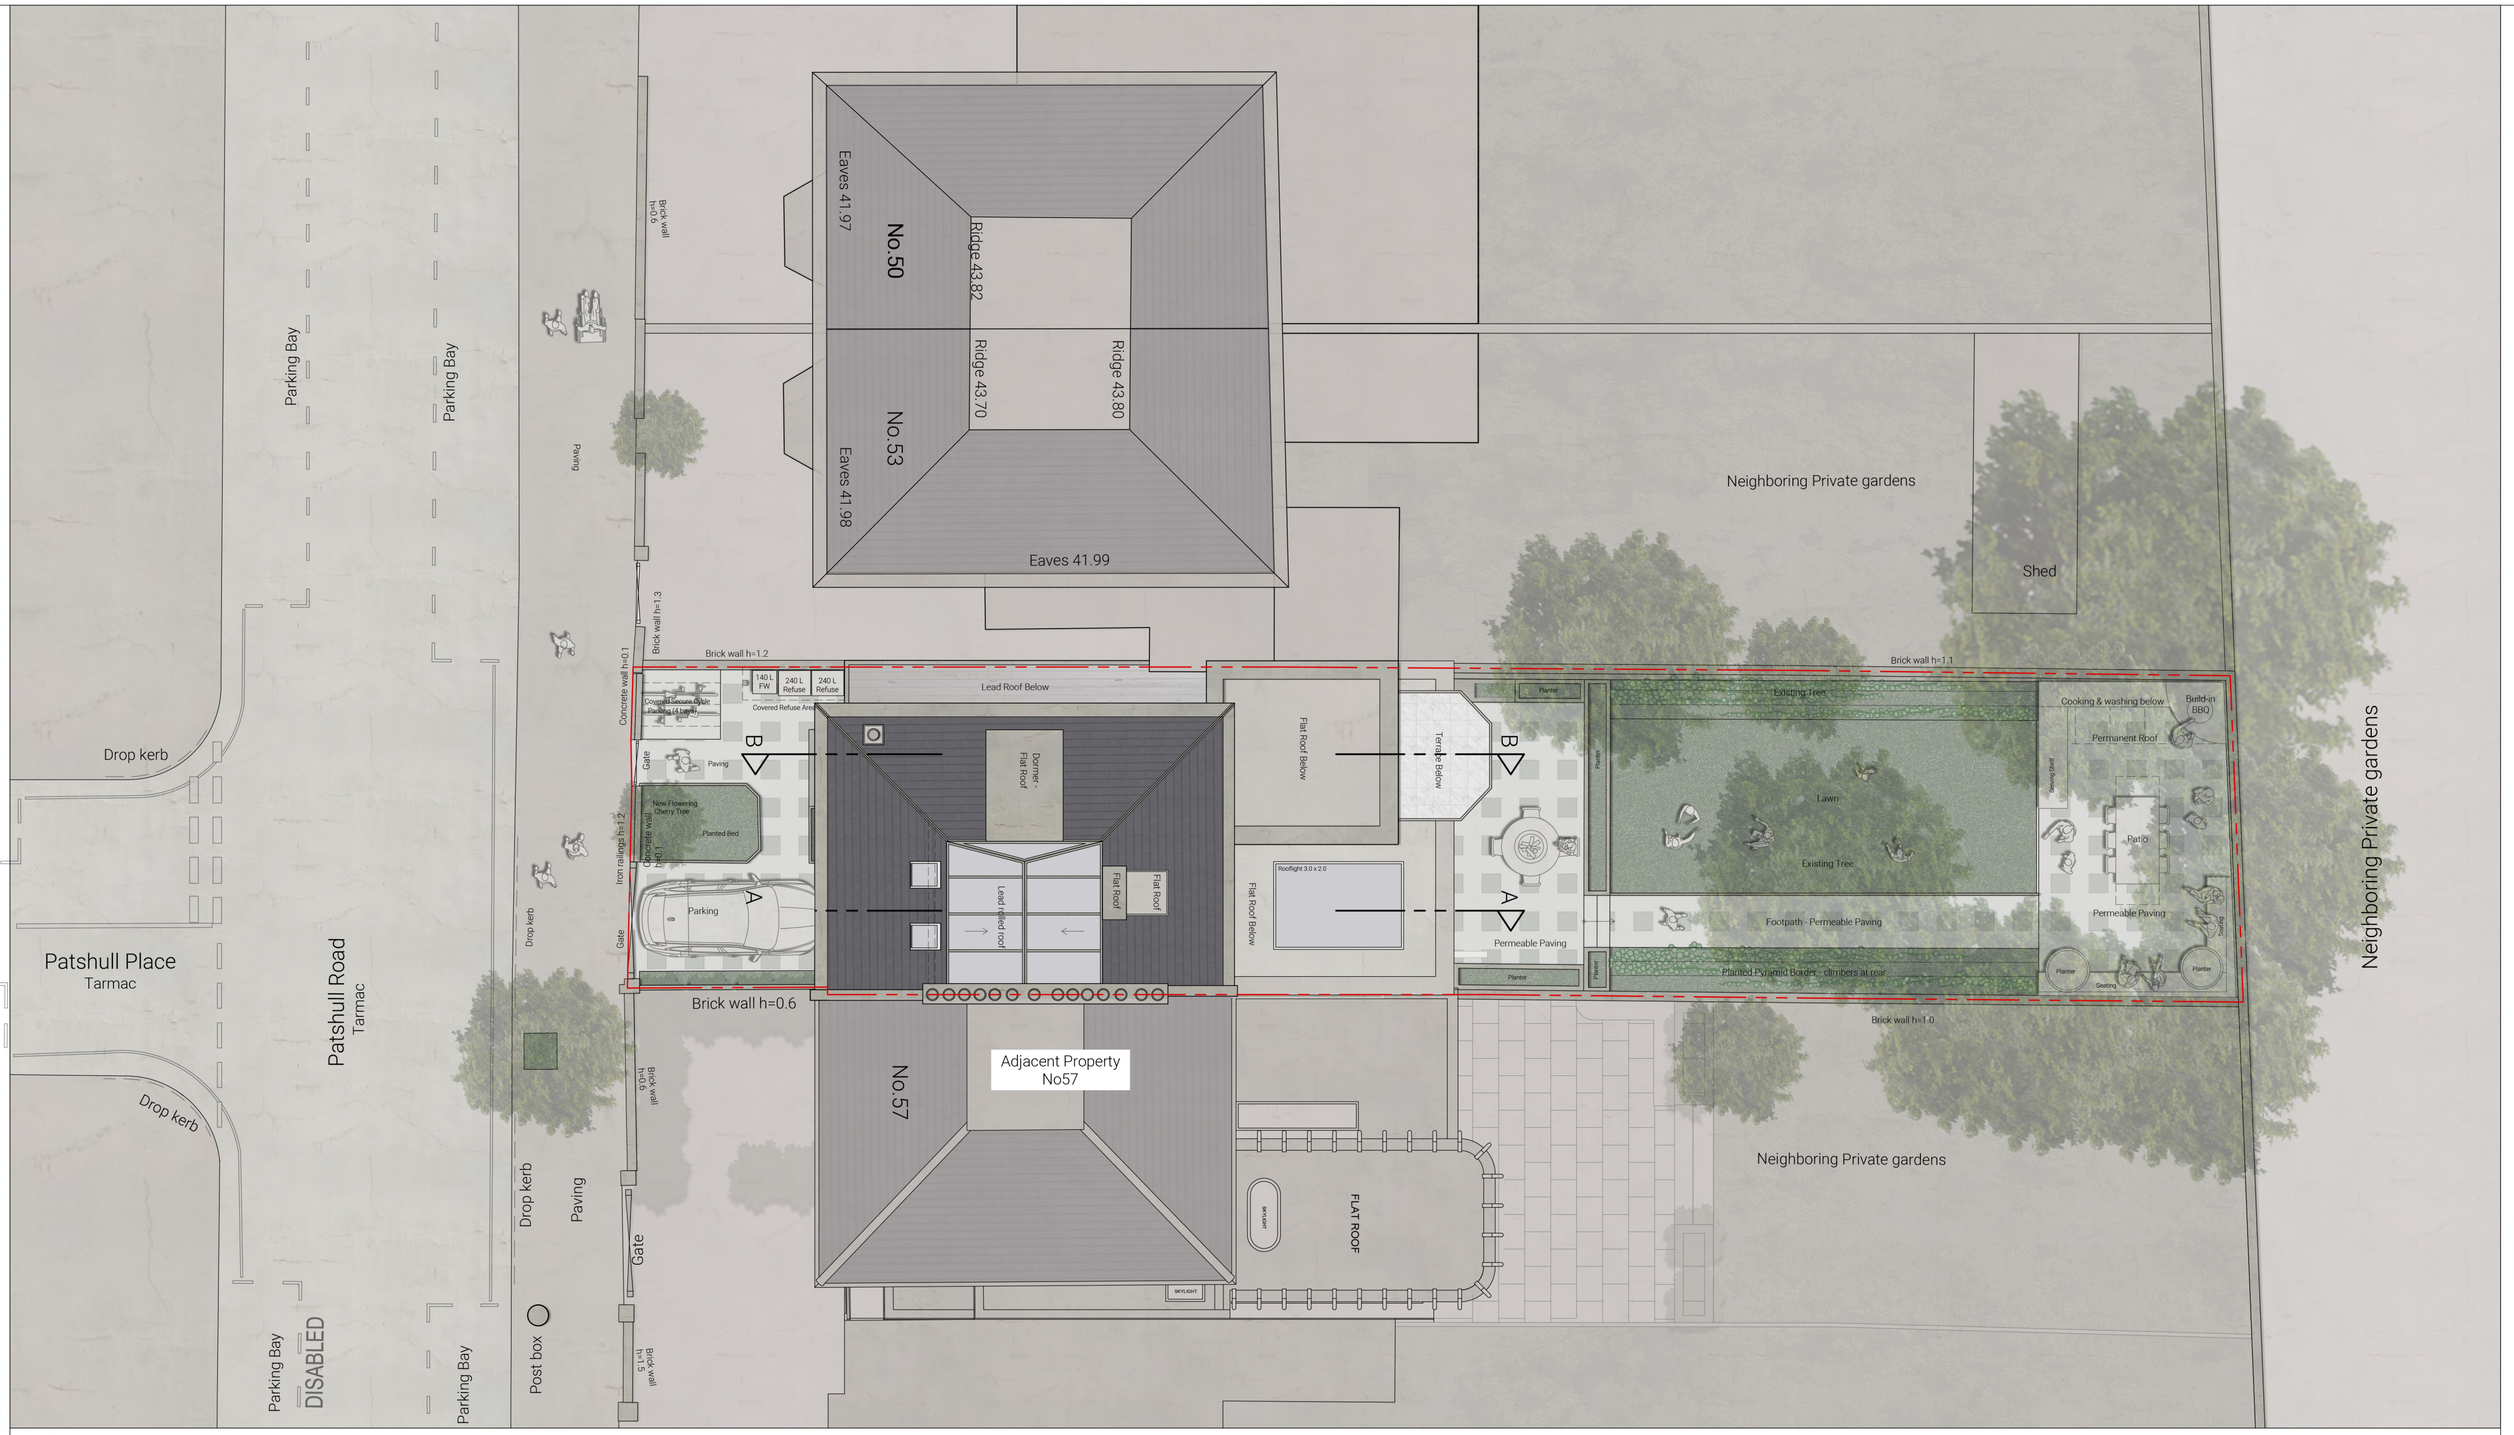

0 0.5 1 2 3 4 5 10

Linear Scale in Meters

N

- All dimensions noted are in mm.
- All dimensions to be checked and verified by the contractor before commencement of any item of work on site.
- Architectural drawings must always be read in conjunction with all other relevant services drawings and contract documents. Any discrepancies should be reported to the architect and the engineer for clarification and verification.

GENERAL NOTES

Rev.	Description	Date

Project Address

No.55 Patshull Road,
London NW5 2LE

Drawing Title

PROPOSED GROUND FLOOR PLAN

Drawing No.

P.01a

Rev.

Scale 1:100 at A2

Date March 2026

Author Aggeliki Lymperopoulou

E: aglympero@gmail.com A: 382 Kenton Road - HA3 8DP

WORK IN PROGRESS.
architecture . design .